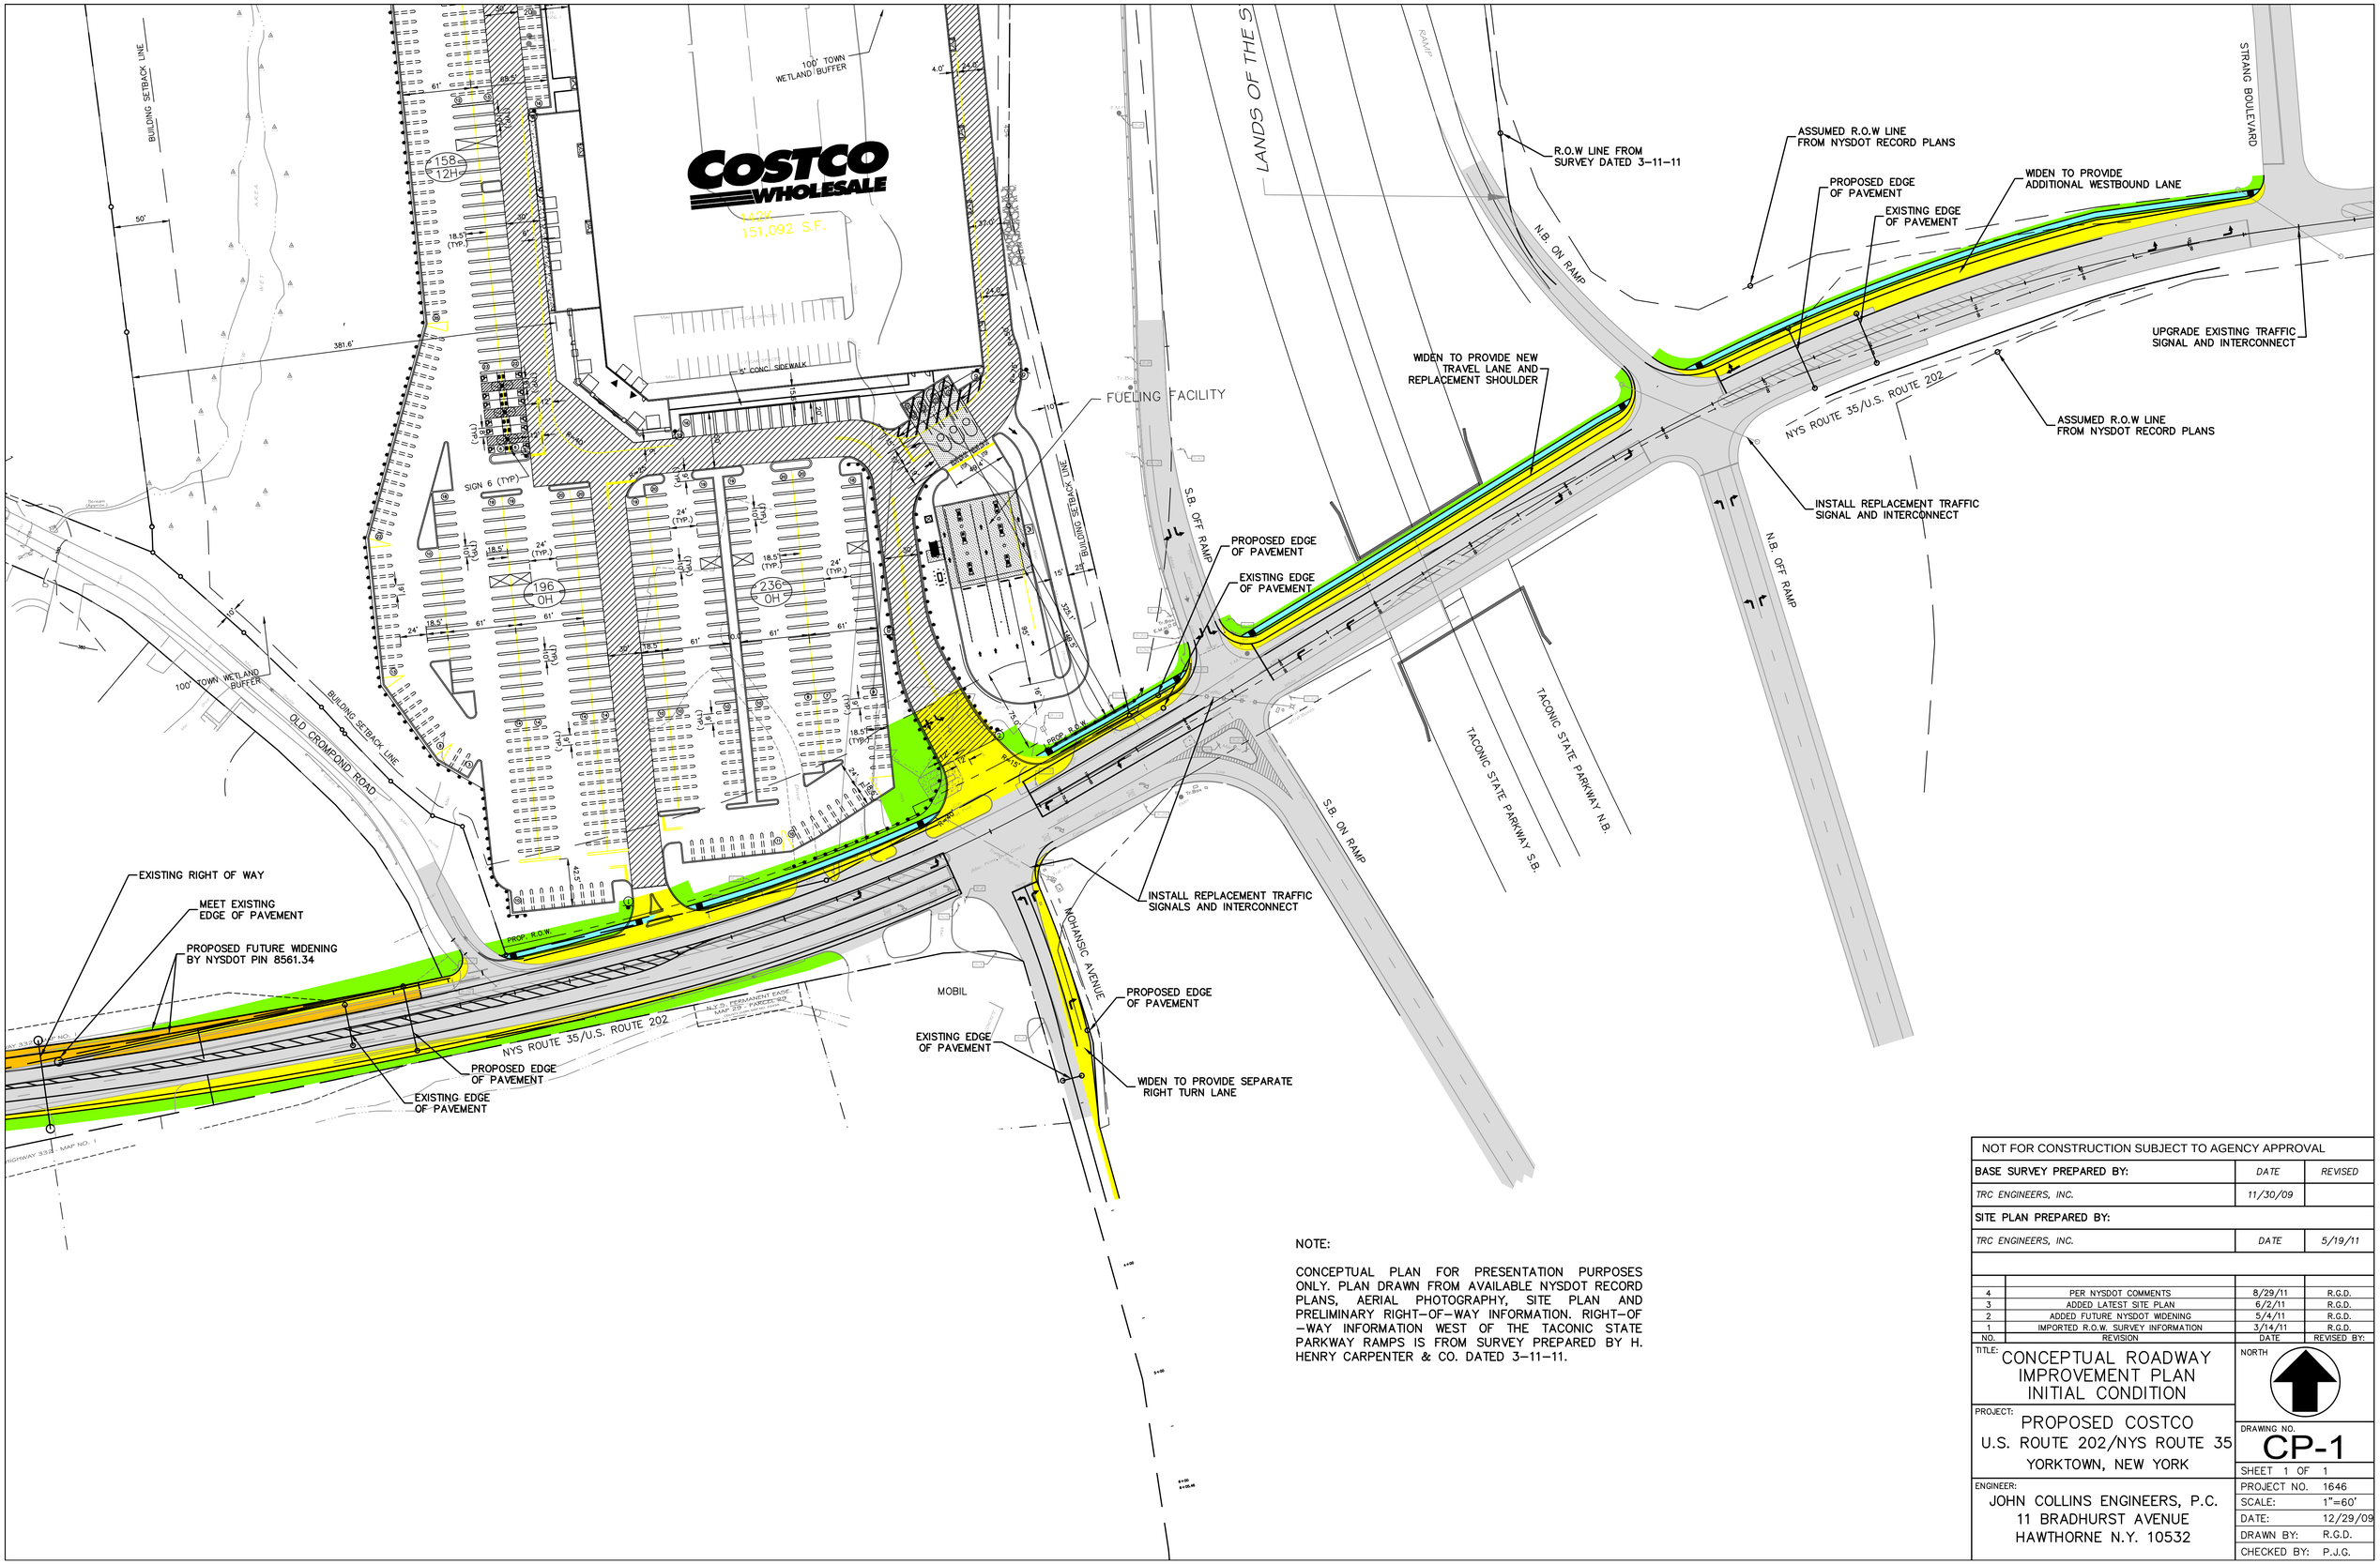

NOTE:

CONCEPTUAL PLAN FOR PRESENTATION PURPOSES ONLY. PLAN DRAWN FROM AVAILABLE NYSDOT RECORD PLANS, AERIAL PHOTOGRAPHY, SITE PLAN AND PRELIMINARY RIGHT-OF-WAY INFORMATION. RIGHT-OF-WAY INFORMATION WEST OF THE TACONIC STATE PARKWAY RAMPS IS FROM SURVEY PREPARED BY H. HENRY CARPENTER & CO. DATED 3-11-11.

NOT FOR CONSTRUCTION SUBJECT TO AGENCY APPROVAL

BASE SURVEY PREPARED BY:	DATE	REVISED
TRC ENGINEERS, INC.	11/30/09	
SITE PLAN PREPARED BY:		
TRC ENGINEERS, INC.	DATE	5/19/11

NO.	REVISION	DATE	REVISED BY:
4	PER NYSDOT COMMENTS	8/29/11	R.G.D.
3	ADDED LATEST SITE PLAN	6/2/11	R.G.D.
2	ADDED FUTURE NYSDOT WIDENING	5/4/11	R.G.D.
1	IMPORTED R.O.W. SURVEY INFORMATION	3/14/11	R.G.D.

TITLE: CONCEPTUAL ROADWAY IMPROVEMENT PLAN INITIAL CONDITION

NORTH

PROJECT: PROPOSED COSTCO
U.S. ROUTE 202/NYS ROUTE 35
YORKTOWN, NEW YORK

DRAWING NO. CP-1

SHEET 1 OF 1

ENGINEER:
JOHN COLLINS ENGINEERS, P.C.
11 BRADHURST AVENUE
HAWTHORNE N.Y. 10532

PROJECT NO.	1646
SCALE:	1"=60'
DATE:	12/29/09
DRAWN BY:	R.G.D.
CHECKED BY:	P.J.G.