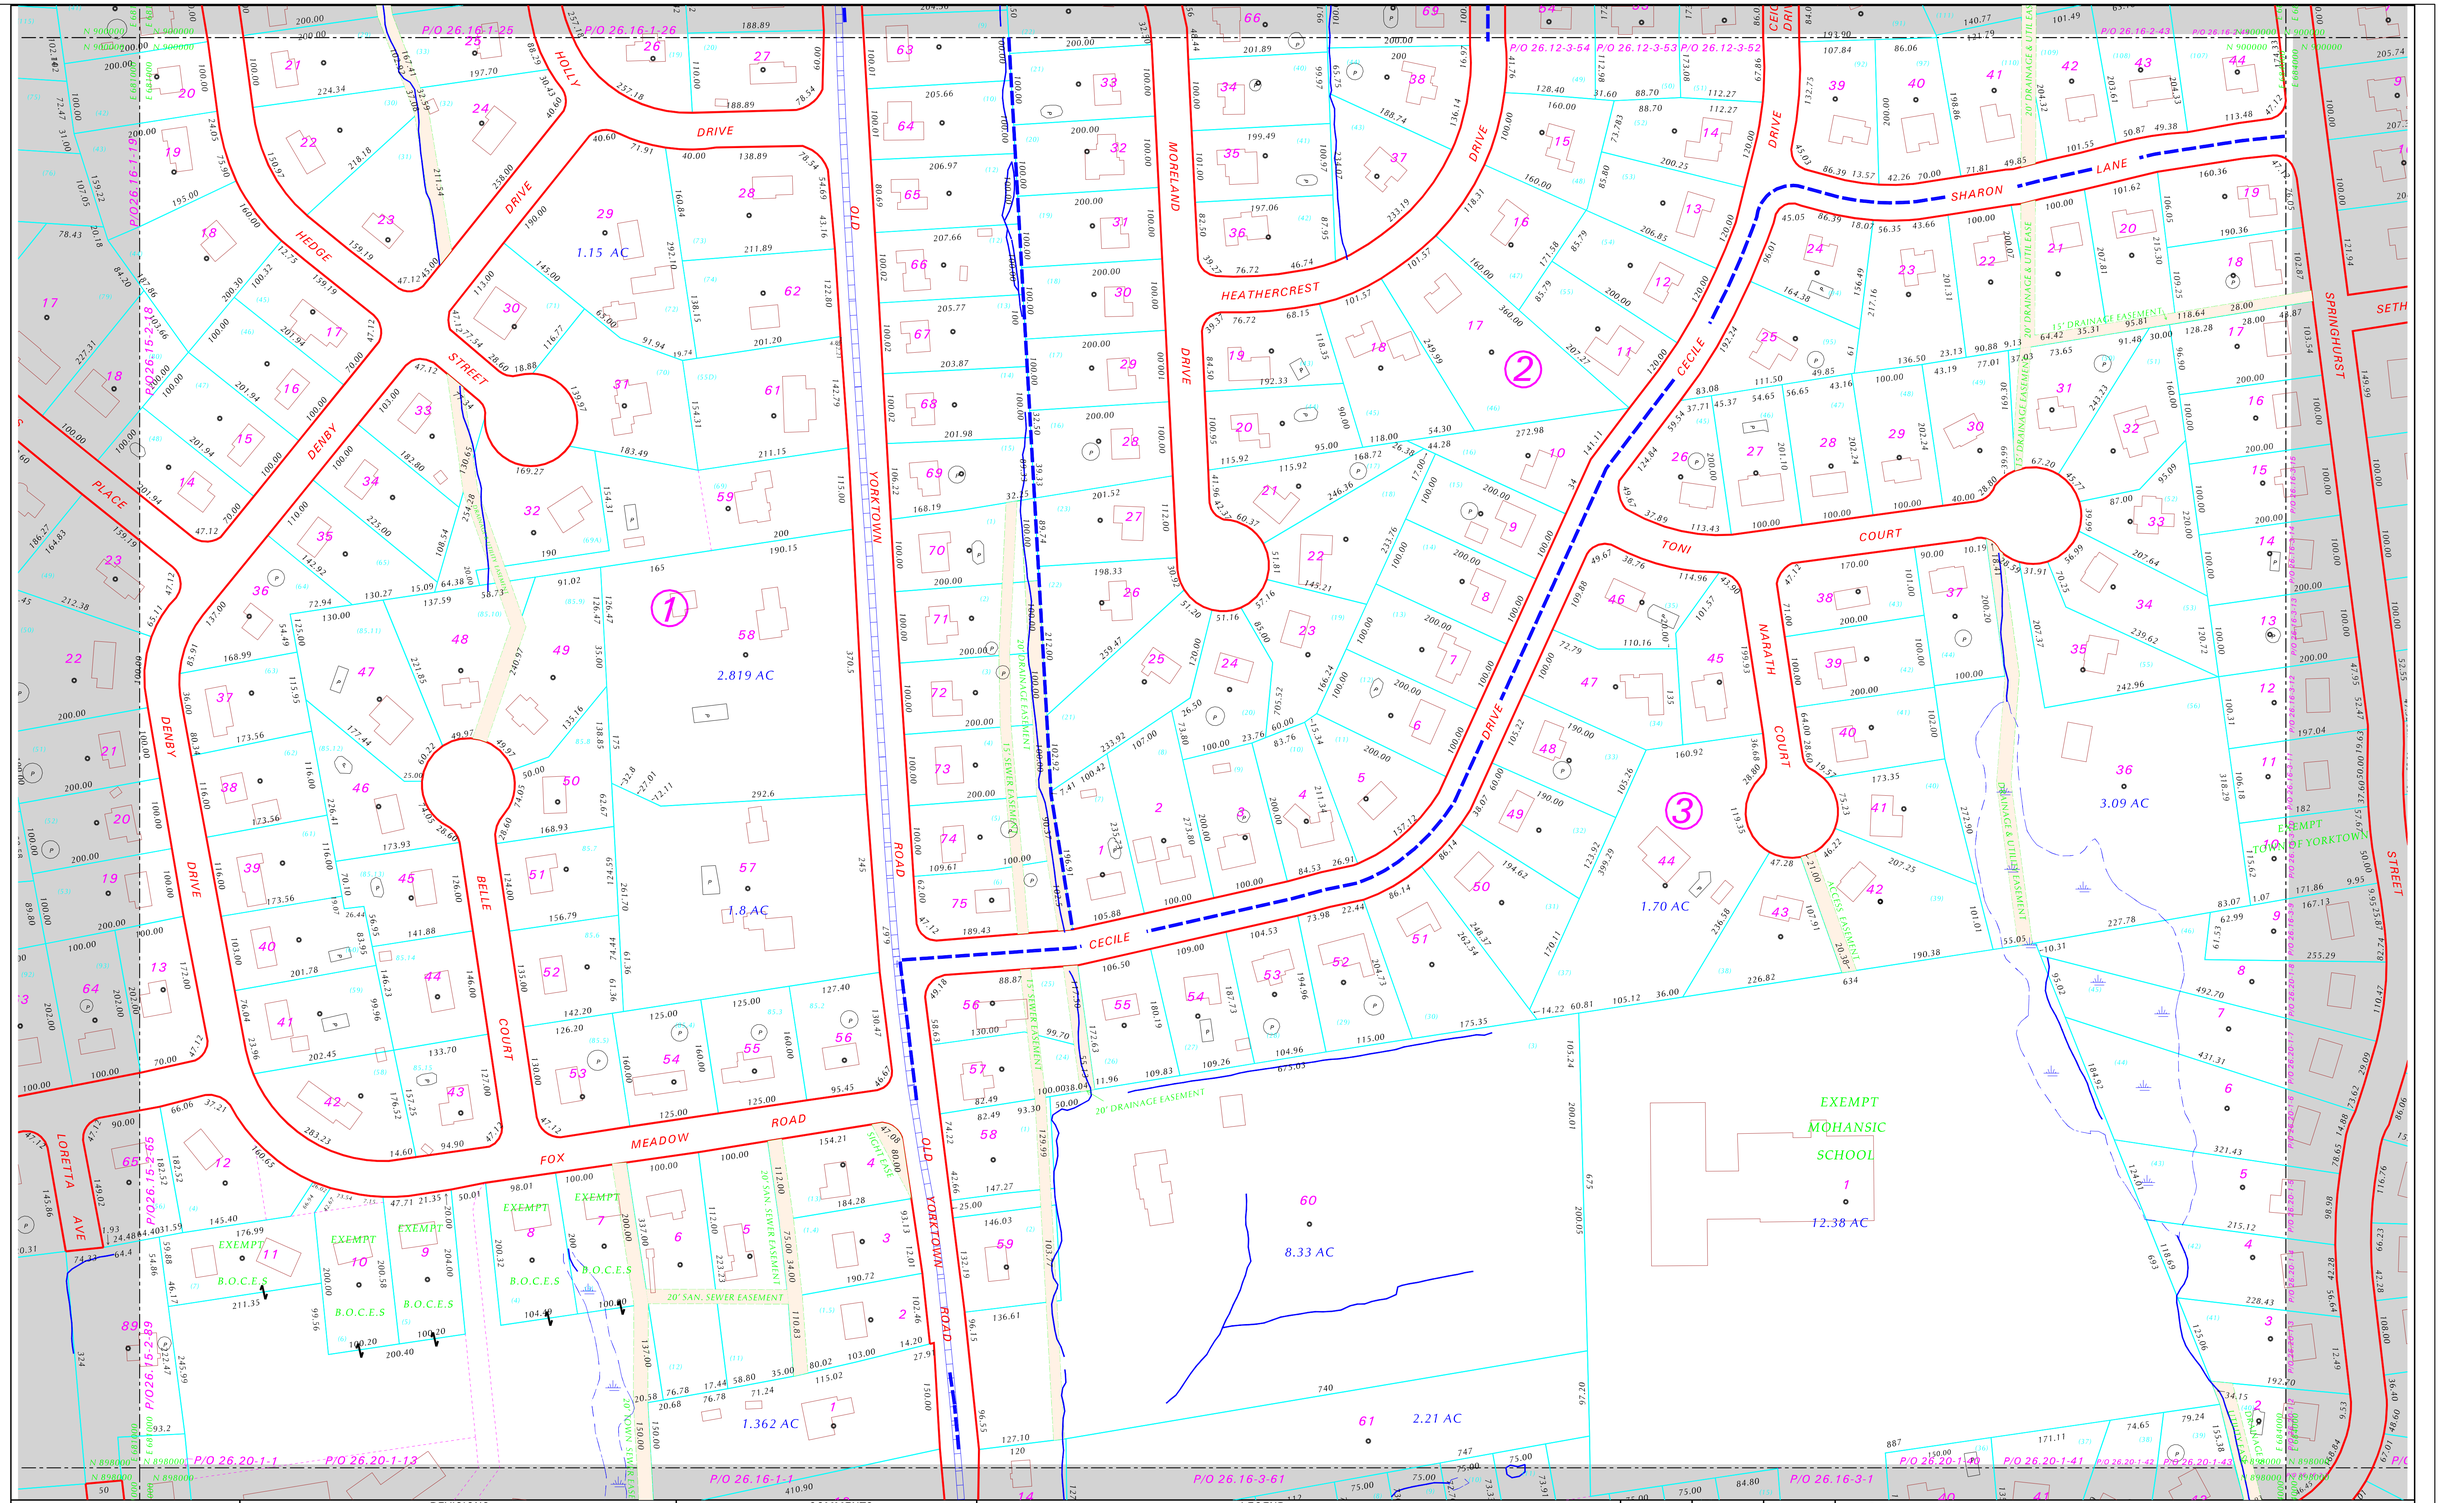

FOR ASSESSMENT PURPOSES ONLY
NOT TO BE USED FOR CONVEYANCES
PREPARED BY
JAMES W. SEWALL COMPANY
UPDATED by TOWN OF YORKTOWN

REVISIONS	COMMENTS
VERSION 2 - September 2005	
VERSION 3 - September 2006	FIRE, PARKS, SCHOOL, SEWER & WATER DISTRICTS ON SEPARATE MAPS
VERSION 4 - November 2007	
VERSION 5 - December 2008	
VERSION 7 - September 2010	FROM AERIAL PHOTOGRAPHY "P"=POOL, Bldg. Footprints=Brown, Dams=Orange
VERSION 8 - January 2012	
VERSION 9 - JULY 2013	DIMENSIONS: DIM = 100.00, DEED = 100(D), SCALED = 100(S)

LEGEND

BLOCK NUMBER	1	SPLIT PARCELS, SAME ACCOUNT#		WETLANDS SYMBOL	
TOWN & COUNTY LINE		CONTINUOUS OWNERSHIP PARCELS		DEVELOPER'S LOT NUMBER	(5)
TOWN LINE		ROADS - R.O.W.		ROADS - STATE LANES	
ORIGINAL LOT LINE		STREAM/WATER LINE		AQUEDUCTS	
BLOCK LIMIT LINE		ROAD - LIMITED ACCESS		PARCEL AREA	2.34 AC
PROPERTY LINE		ROAD PRIVATE/MAPPED ROW		VISUAL CENTROID	
EASEMENT		MAP (SECTION) BOUNDARY		PARCEL NUMBER	72

26.11	26.12	27.09
26.15	26.16	27.13
26.19	26.20	27.17

GRID NORTH

TAX MAP

TOWN OF YORKTOWN
WESTCHESTER COUNTY, NEW YORK

MAP 26.16
SCALE 1" = 100'
100 0 100
DATE OF AERIAL PHOTOGRAPHY 3-31-88 DATE OF MAP 07/22/13
NY STATE PLANE COORDINATES ARE NAD83 IN FEET