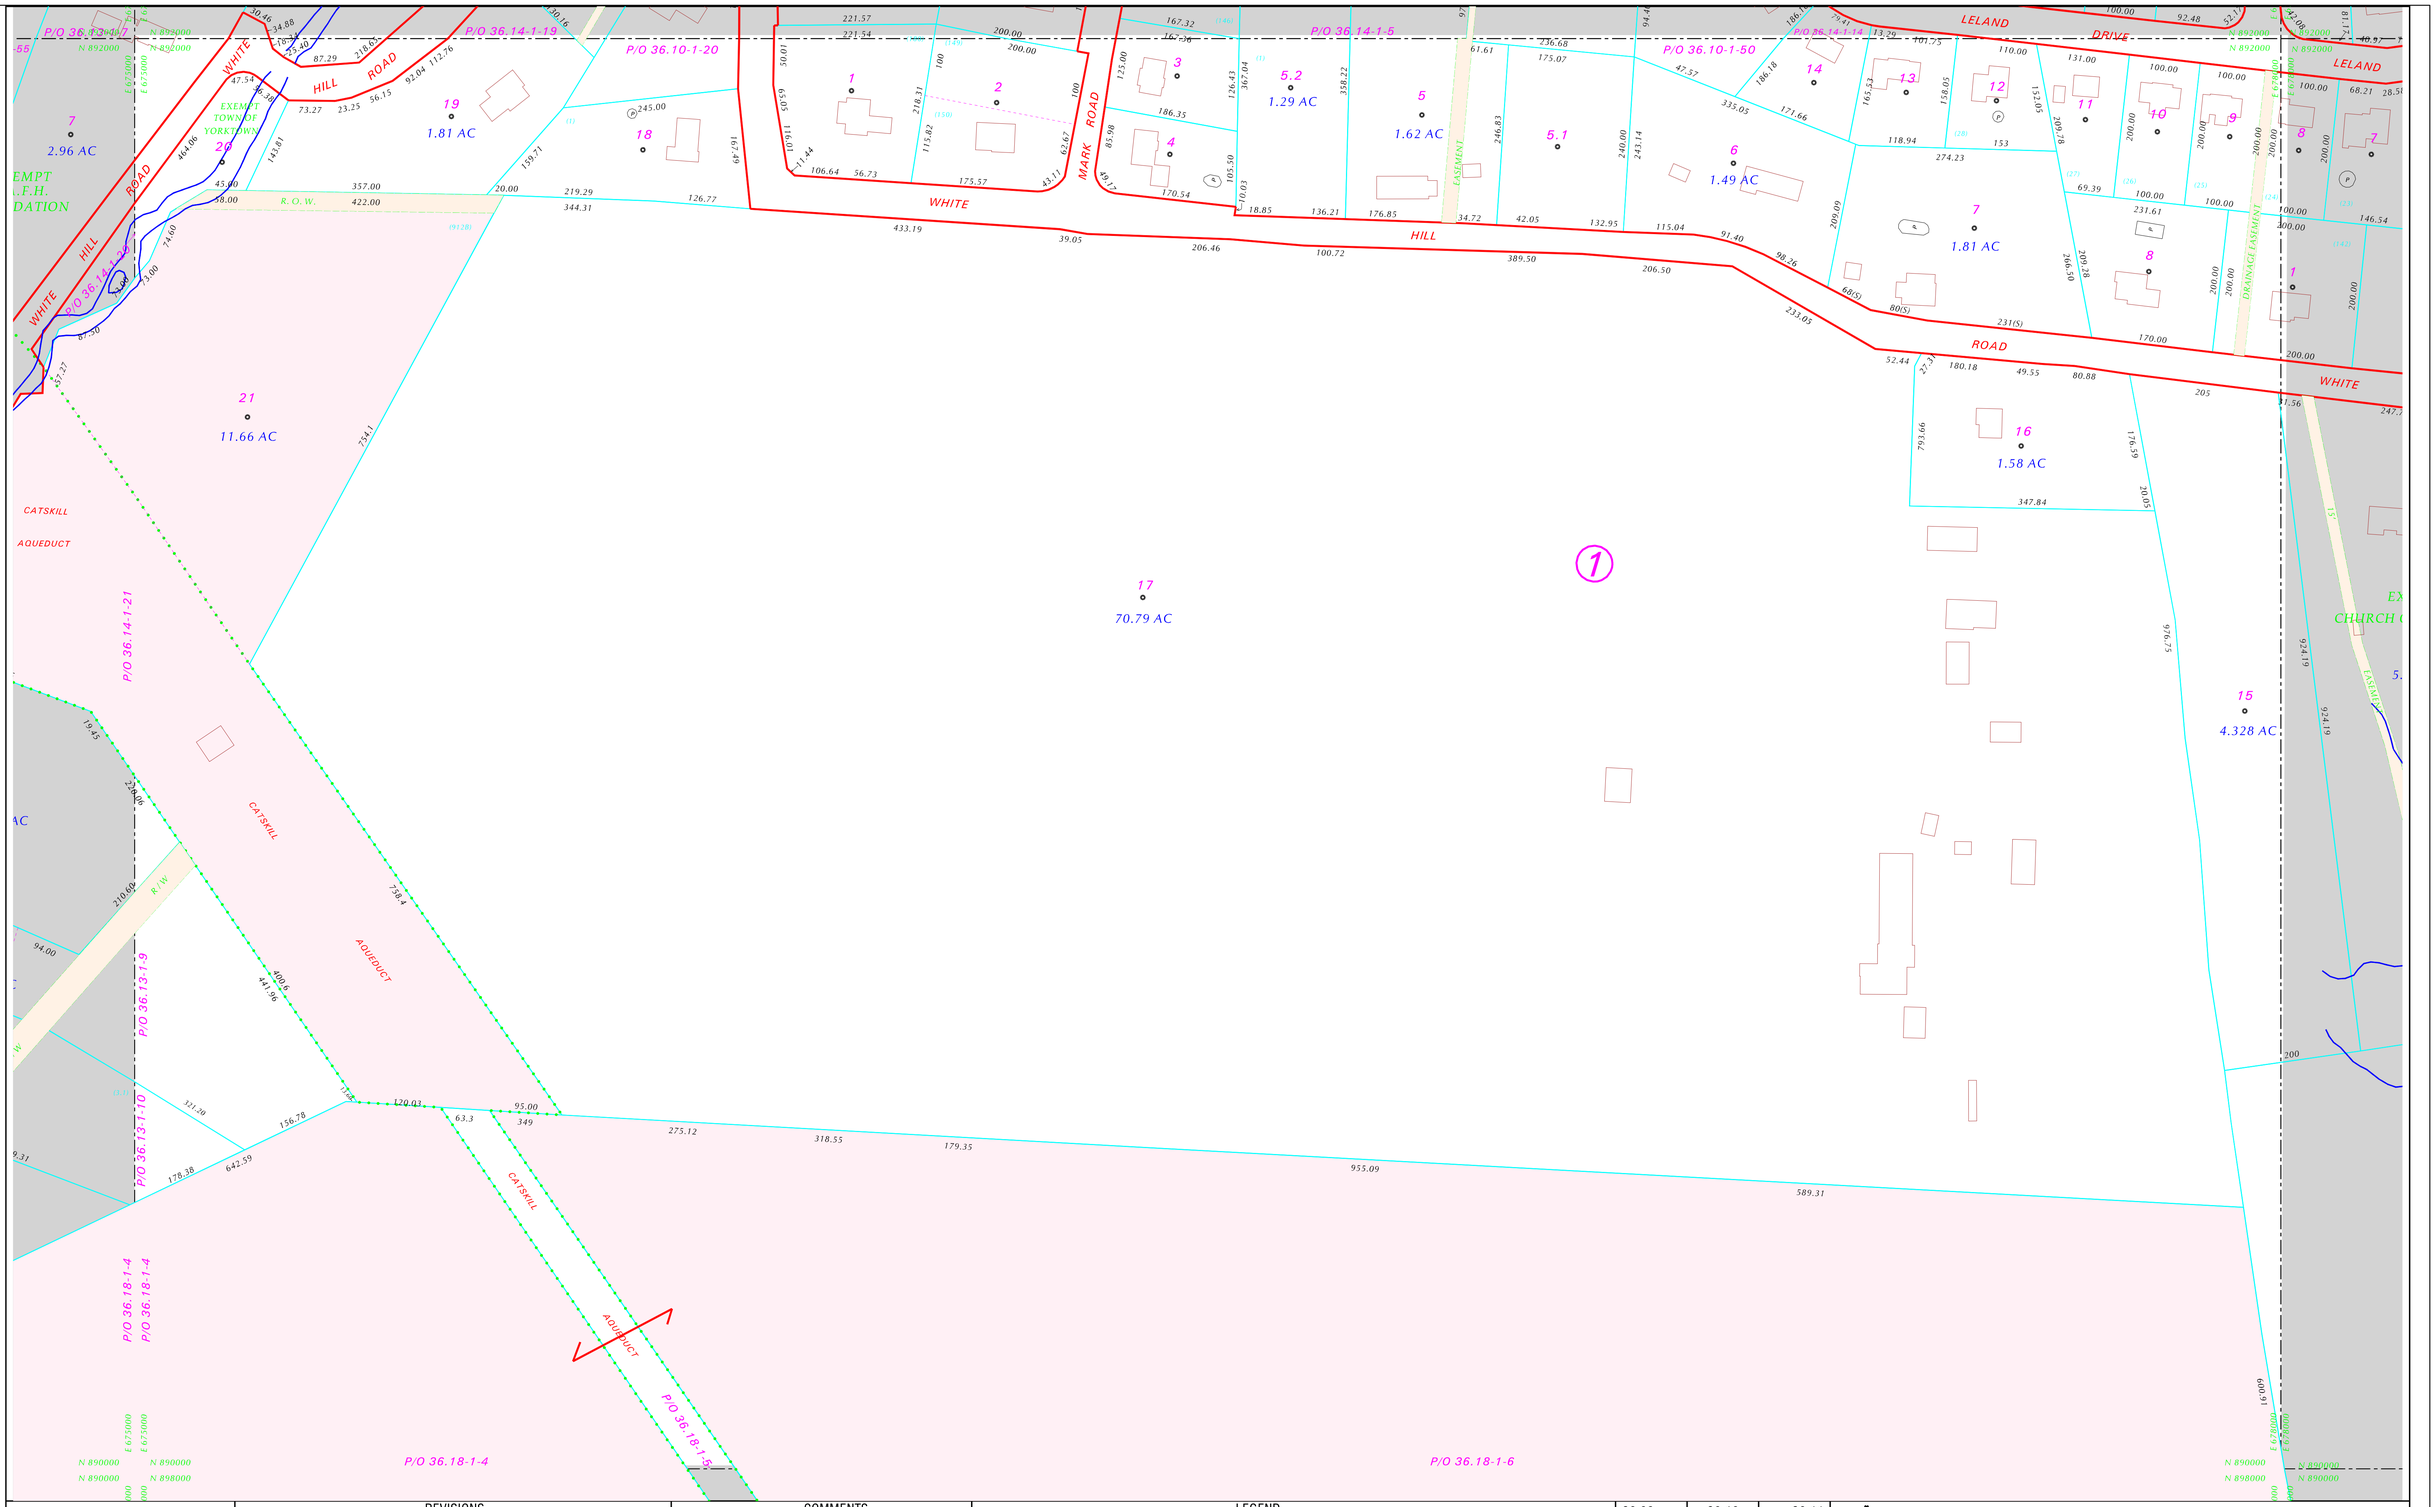


| | | | | | | | | |
|---|---|---|---|---|---|---|---|---|
| 36.09 | 36.10 | 36.11 |
| 36.13 | 36.14 | 36.15 |
| 36.17 | 36.18 | 36.19 |

FOR ASSESSMENT PURPOSES ONLY
NOT TO BE USED FOR CONVEYANCES
PREPARED BY
JAMES W. SEWALL COMPANY
UPDATED by TOWN OF YORKTOWN

| REVISIONS | COMMENTS |
|---|---|
| VERSION 2 - September 2005 | |
| VERSION 3 - September 2006 | FIRE, PARKS, SCHOOL, SEWER & WATER DISTRICTS ON SEPARATE MAPS |
| VERSION 4 - November 2007 | |
| VERSION 5 - December 2008 | FROM AERIAL PHOTOGRAPHY "P"=POOL, Bldg. Footprints=Brown, Dams=Orange |
| VERSION 7 - September 2010 | |
| VERSION 8 - January 2012 | |
| VERSION 9 - JULY 2013 | DIMENSIONS: DIM = 100.00, DEED = 100(D), SCALED = 100(S) |

LEGEND

| | | | |
|---|---|---|---|
| BLOCK NUMBER | 7 | SPLIT PARCELS, SAME ACCOUNT# | WETLANDS SYMBOL |
| TOWN & COUNTY LINE | | CONTINUOUS OWNERSHIP PARCELS | DEVELOPER'S LOT NUMBER (5) |
| TOWN LINE | | ROADS - R.O.W. | ROADS - STATE LANES |
| ORIGINAL LOT LINE | | STREAM/WATER LINE | AQUEDUCTS |
| BLOCK LIMIT LINE | | ROAD - LIMITED ACCESS | PARCEL AREA 2.34 AC |
| PROPERTY LINE | | ROAD PRIVATE/MAPPED ROW | VISUAL CENTROID |
| EASEMENT | | MAP (SECTION) BOUNDARY | PARCEL NUMBER 72 |

GRID NORTH

# TAX MAP

TOWN OF YORKTOWN
WESTCHESTER COUNTY, NEW YORK

MAP 36.14
SCALE 1" = 100'
100 0 100
DATE OF AERIAL PHOTOGRAPHY 3-31-88 DATE OF MAP 07/23/13
NY STATE PLANE COORDINATES ARE NAD83 IN FEET