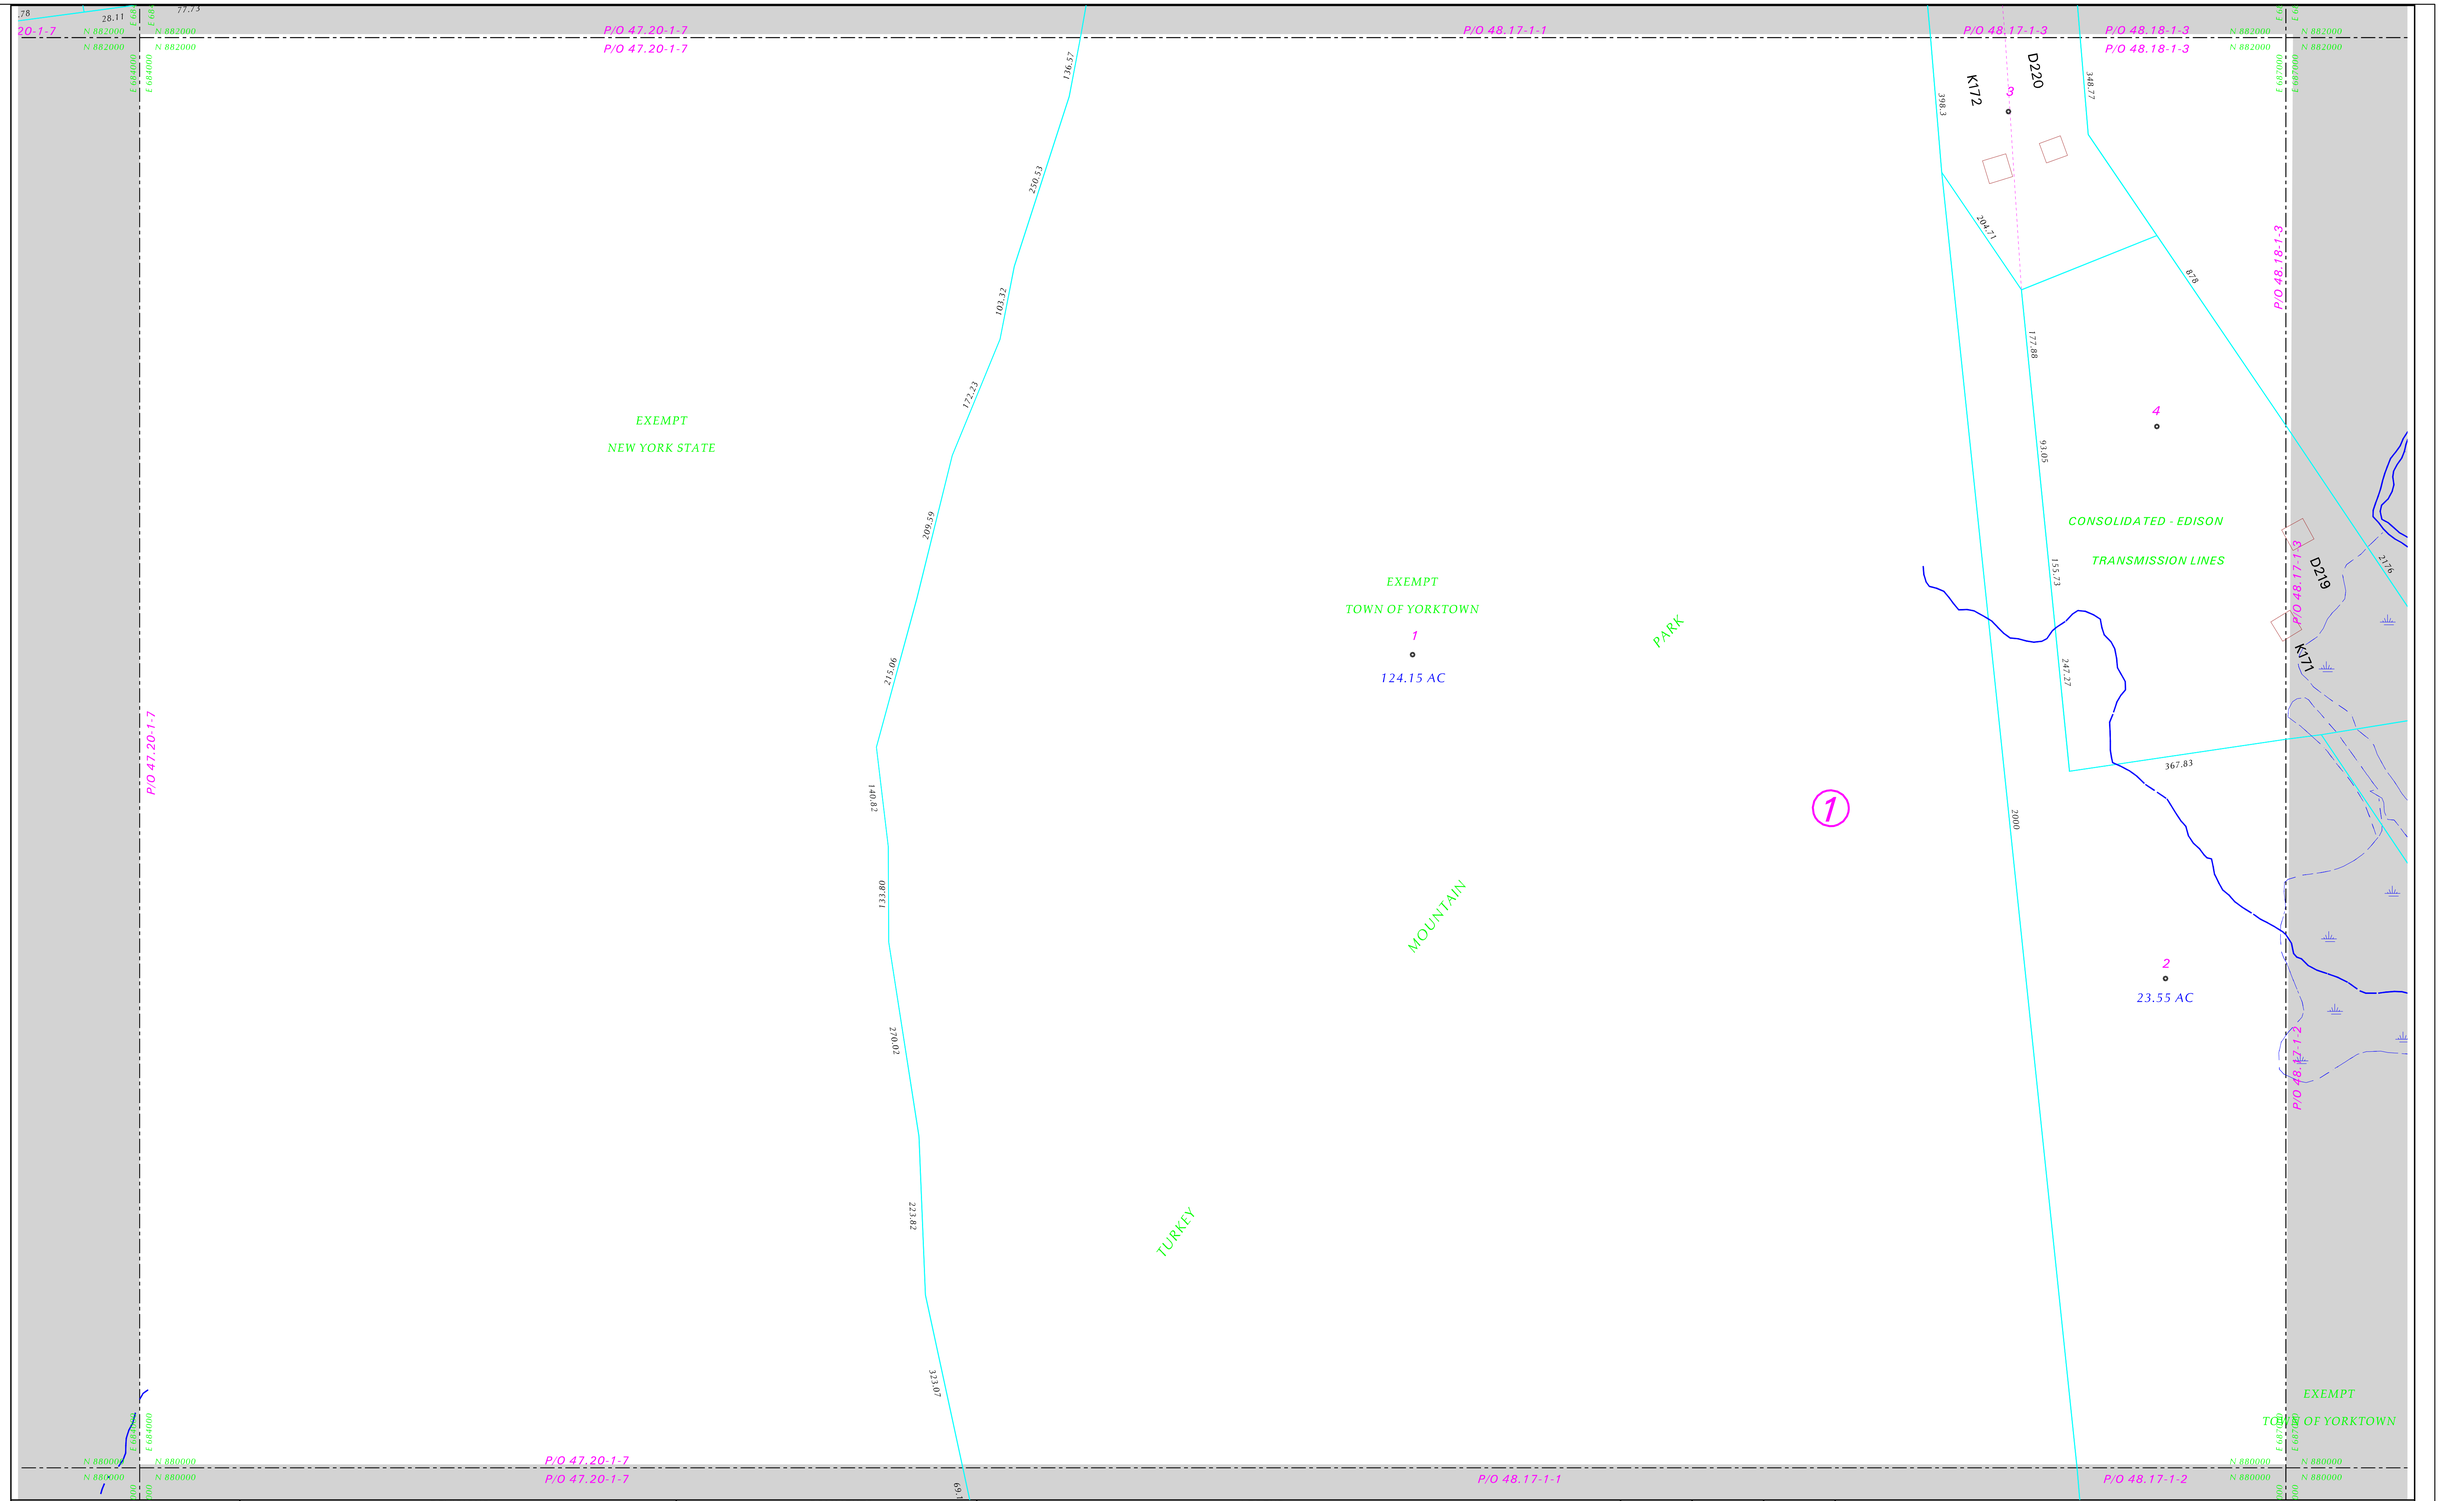

FOR ASSESSMENT PURPOSES ONLY
NOT TO BE USED FOR CONVEYANCES
PREPARED BY
JAMES W. SEWALL COMPANY
UPDATED by TOWN OF YORKTOWN

REVISIONS	COMMENTS
VERSION 2 - September 2005	
VERSION 3 - September 2006	FIRE, PARKS, SCHOOL, SEWER & WATER DISTRICTS ON SEPARATE MAPS
VERSION 4 - November 2007	
VERSION 5 - December 2008	
VERSION 7 - September 2010	FROM AERIAL PHOTOGRAPHY "P"=POOL, Bldg. Footprints=Brown, Dams=Orange
VERSION 8 - January 2012	
VERSION 9 - JULY 2013	DIMENSIONS: DIM = 100.00, DEED = 100(D), SCALED = 100(S)

LEGEND

BLOCK NUMBER	2	SPLIT PARCELS, SAME ACCOUNT#	WETLANDS SYMBOL
TOWN & COUNTY LINE		CONTINUOUS OWNERSHIP PARCELS	DEVELOPER'S LOT NUMBER (5)
TOWN LINE		ROADS - R.O.W.	ROADS - STATE LANES
ORIGINAL LOT LINE		STREAM/WATER LINE	AQUEDUCTS
BLOCK LIMIT LINE		ROAD - LIMITED ACCESS	PARCEL AREA 2.34 AC
PROPERTY LINE		ROAD PRIVATE/MAPPED ROW	VISUAL CENTROID
EASEMENT		MAP (SECTION) BOUNDARY	PARCEL NUMBER 72

47.16	48.13	48.14
47.20	48.17	48.18
58.08	59.05	59.06

GRID NORTH

TAX MAP

TOWN OF YORKTOWN
WESTCHESTER COUNTY, NEW YORK

MAP 48.17
SCALE 1" = 100'
100 0 100
DATE OF AERIAL PHOTOGRAPHY 3-31-88 DATE OF MAP 07/24/13
NY STATE PLANE COORDINATES ARE NAD83 IN FEET