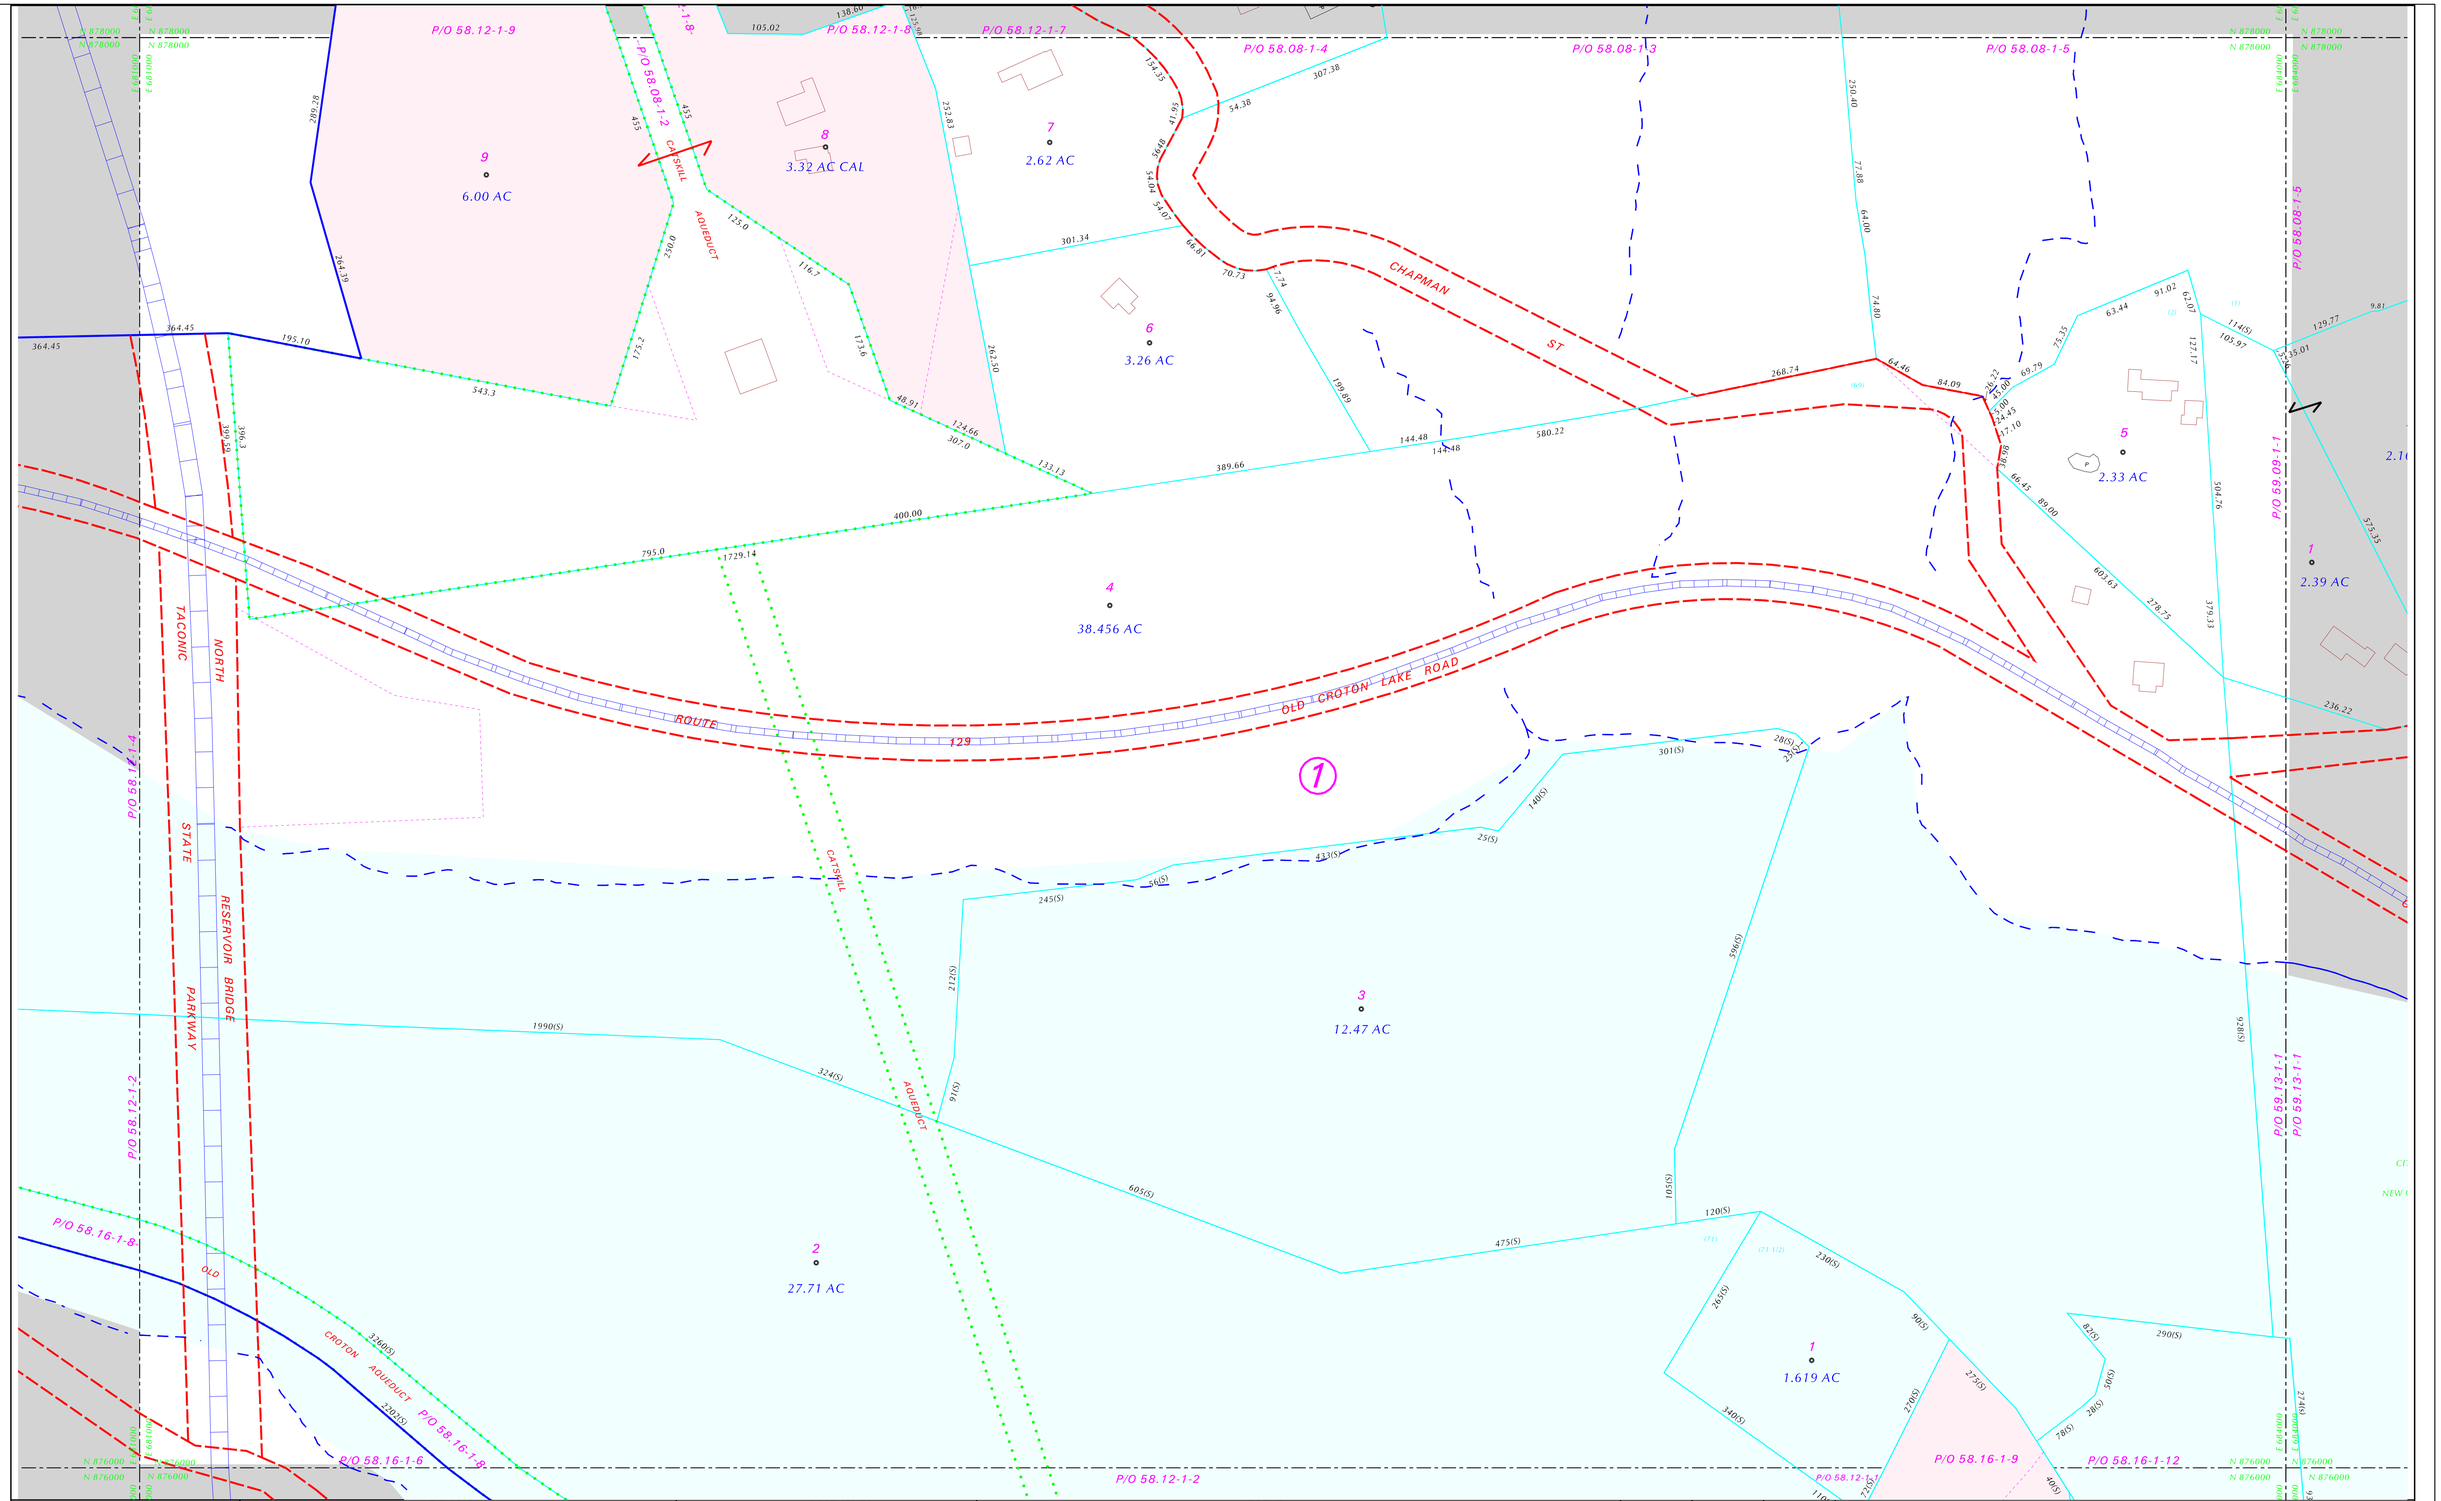

FOR ASSESSMENT PURPOSES ONLY
NOT TO BE USED FOR CONVEYANCES
PREPARED BY
JAMES W. SEWALL COMPANY
UPDATED by TOWN OF YORKTOWN

REVISIONS		
VERSION 2 - September 2005		
VERSION 3 - September 2006		
VERSION 4 - November 2007		
VERSION 5 - December 2008		
VERSION 7 - September 2010		
VERSION 8 - January 2012		
VERSION 9 - JULY 2013		

COMMENTS
FIRE, PARKS, SCHOOL, SEWER & WATER DISTRICTS ON SEPARATE MAPS
FROM AERIAL PHOTOGRAPHY "P"=POOL, Bldg. Footprints=Brown, Dams=Orange
DIMENSIONS: DIM = 100.00, DEED = 100(D), SCALED = 100(S)

LEGEND

BLOCK NUMBER	SPLIT PARCELS, SAME ACCOUNT#	WETLANDS SYMBOL
TOWN & COUNTY LINE	CONTINUOUS OWNERSHIP PARCELS	DEVELOPER'S LOT NUMBER (5)
TOWN LINE	ROADS - R.O.W.	ROADS - STATE LANES
ORIGINAL LOT LINE	STREAM/WATER LINE	AQUEDUCTS
BLOCK LIMIT LINE	ROAD - LIMITED ACCESS	PARCEL AREA 2.34 AC
PROPERTY LINE	ROAD PRIVATE/MAPPED ROW	VISUAL CENTROID
EASEMENT	MAP (SECTION) BOUNDARY	PARCEL NUMBER 72

58.07	58.08	59.05
58.11	58.12	59.09
58.15	58.16	59.13

GRID NORTH

TAX MAP

TOWN OF YORKTOWN
WESTCHESTER COUNTY, NEW YORK

MAP 58.12
SCALE 1" = 100'
100 0 100
DATE OF AERIAL PHOTOGRAPHY 3-31-88 DATE OF MAP 07/24/13
NY STATE PLANE COORDINATES ARE NAD83 IN FEET