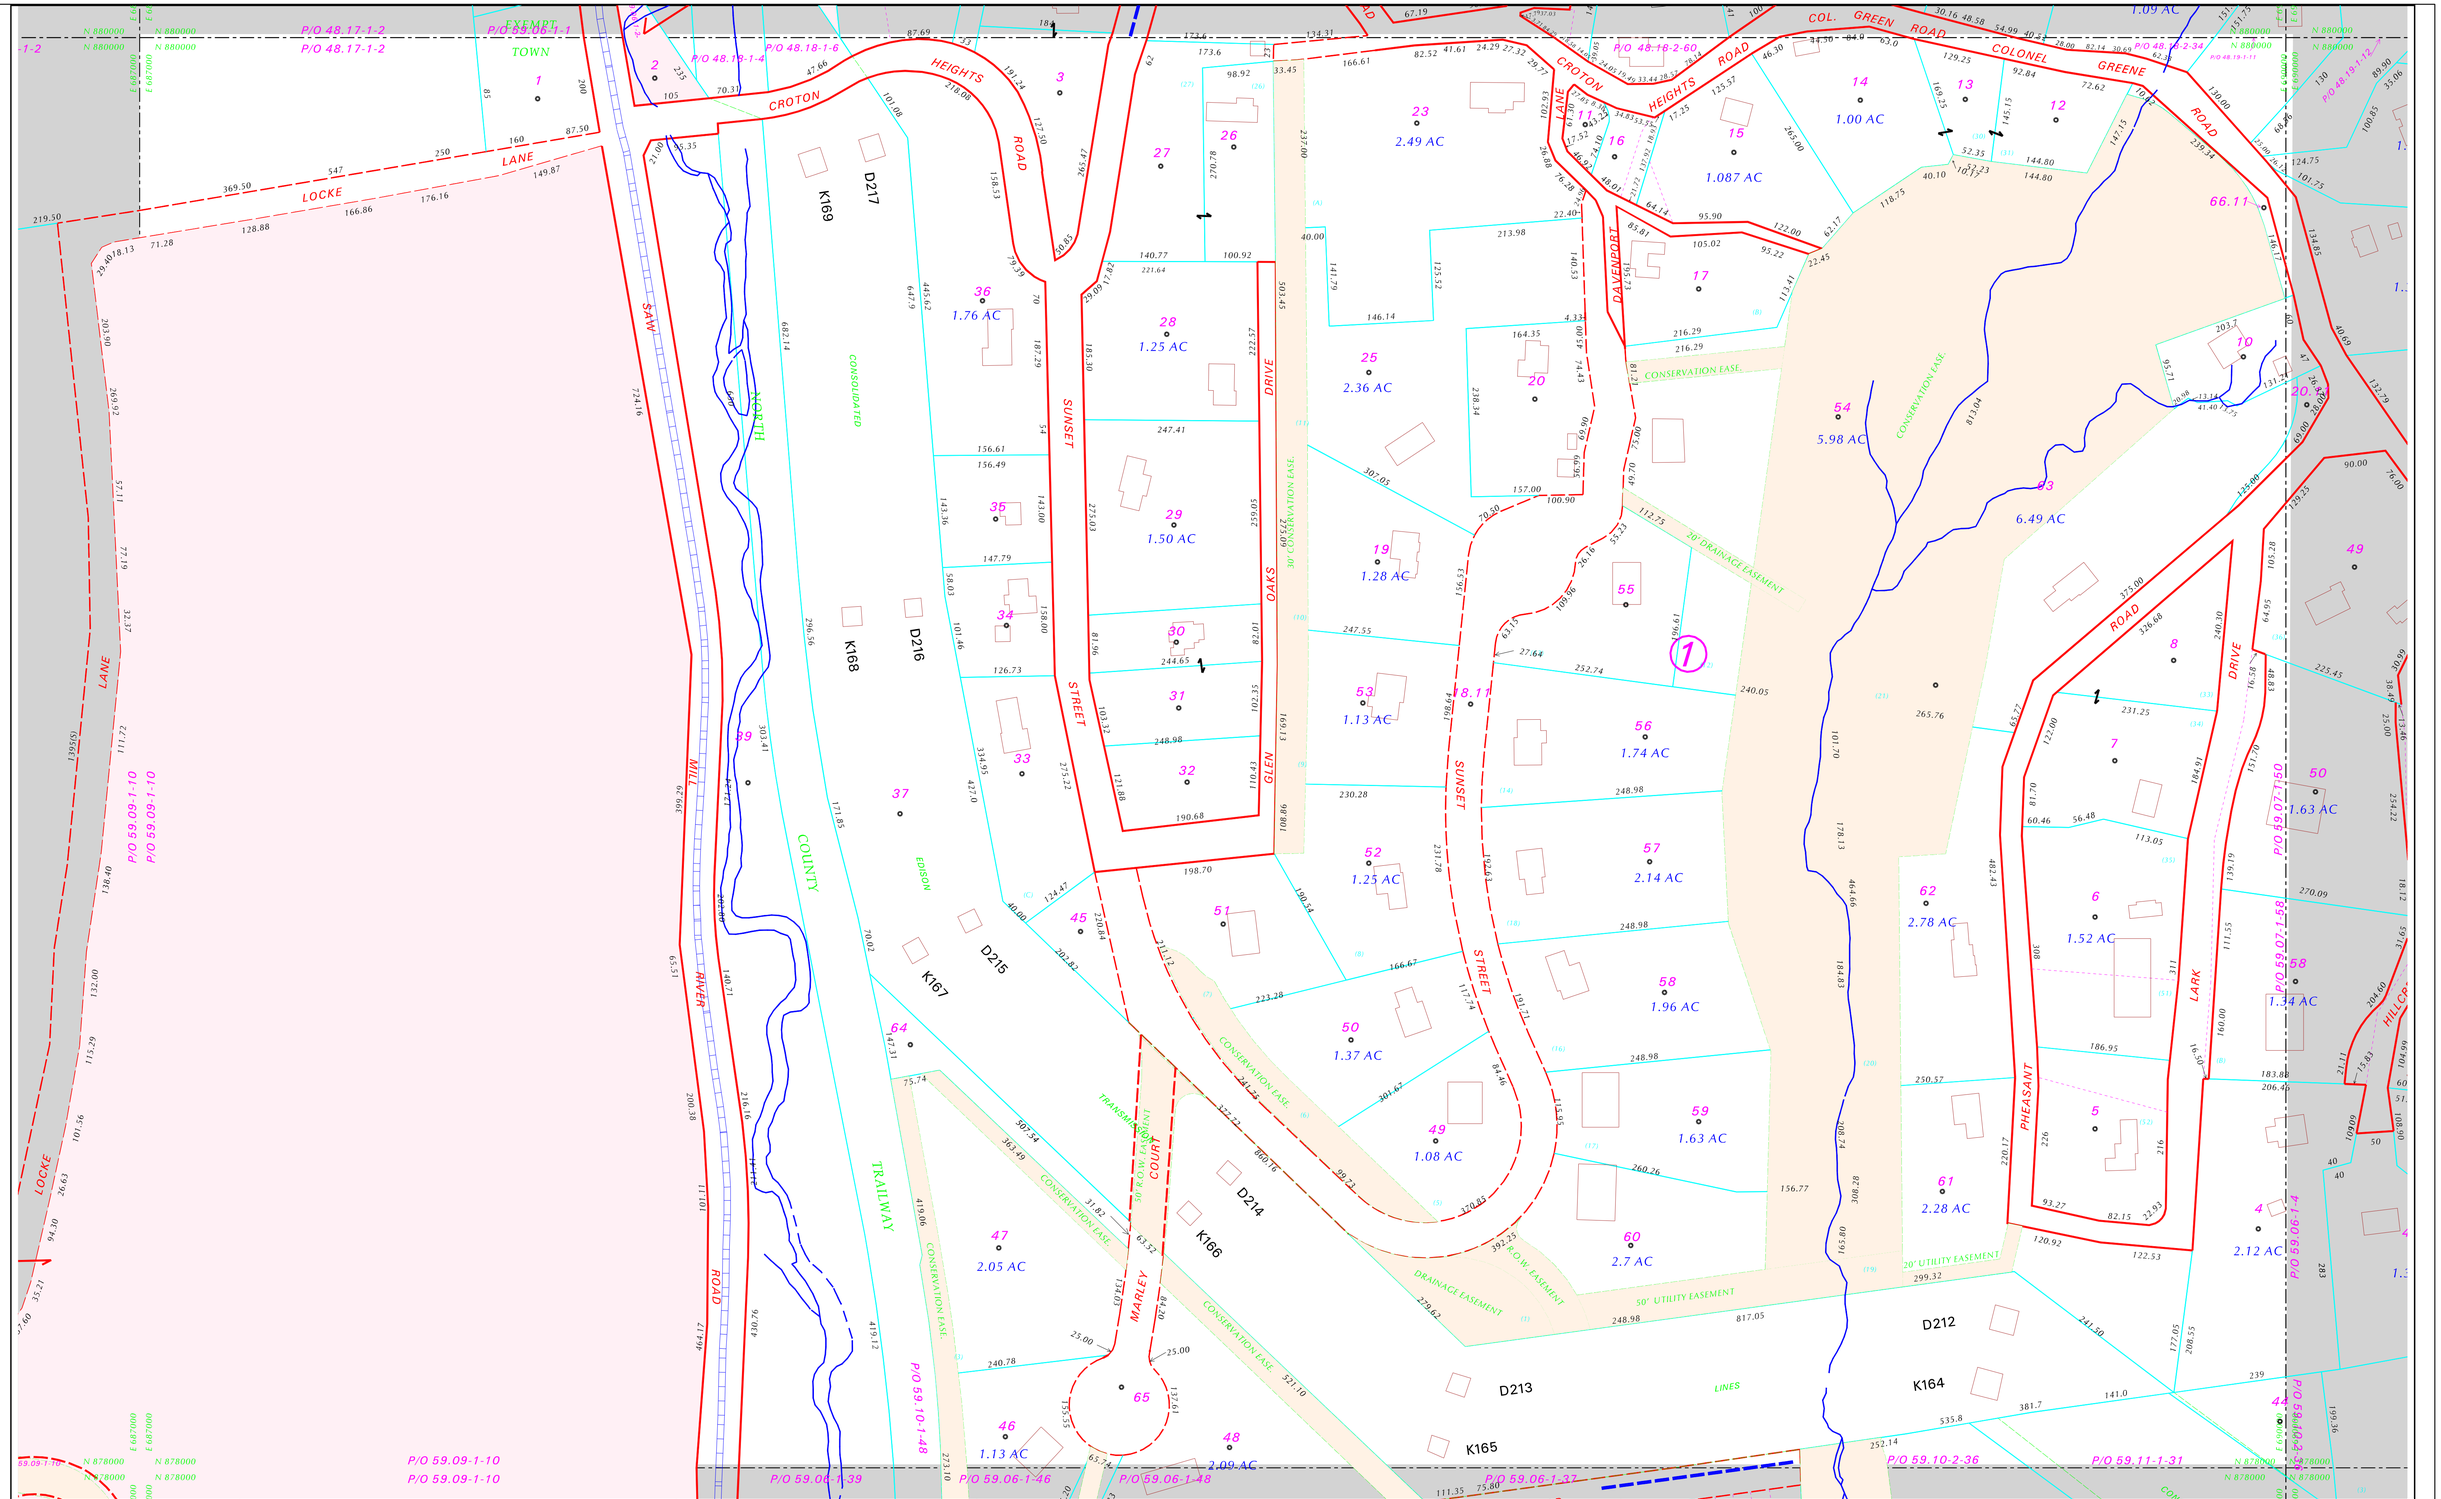

FOR ASSESSMENT PURPOSES ONLY
NOT TO BE USED FOR CONVEYANCES

PREPARED BY
JAMES W. SEWALL COMPANY
UPDATED by TOWN OF YORKTOWN

REVISIONS
VERSION 2 - September 2005
VERSION 3 - September 2006
VERSION 4 - November 2007
VERSION 5 - December 2008
VERSION 7 - September 2010
VERSION 8 - January 2012
VERSION 9 - JULY 2013

COMMENTS

FIRE, PARKS, SCHOOL, SEWER & WATER DISTRICTS ON SEPARATE MAPS

FROM AERIAL PHOTOGRAPHY "P"=POOL, Bldg. Footprints=Brown, Dams=Orange

DIMENSIONS: DIM = 100.00, DEED = 100(D), SCALED = 100(S)

LEGEND

- BLOCK NUMBER
- TOWN & COUNTY LINE
- TOWN LINE
- ORIGINAL LOT LINE
- BLOCK LIMIT LINE
- PROPERTY LINE
- EASEMENT
- SPLIT PARCELS, SAME ACCOUNT#
- CONTINUOUS OWNERSHIP PARCELS
- ROADS - R.O.W.
- STREAM/WATER LINE
- ROAD - LIMITED ACCESS
- ROAD PRIVATE/MAPPED ROW
- MAP (SECTION) BOUNDARY
- WETLANDS SYMBOL
- DEVELOPER'S LOT NUMBER
- ROADS - STATE LANES
- AQUEDUCTS
- PARCEL AREA
- VISUAL CENTROID
- PARCEL NUMBER

48.17	48.18	48.19
59.05	59.06	59.07
59.09	59.10	59.11

GRID NORTH

TAX MAP

TOWN OF YORKTOWN
WESTCHESTER COUNTY, NEW YORK

MAP 59.06
SCALE 1" = 100'
100 0 100
DATE OF AERIAL PHOTOGRAPHY 3-31-88 DATE OF MAP 07/24/13
NY STATE PLANE COORDINATES ARE NAD83 IN FEET