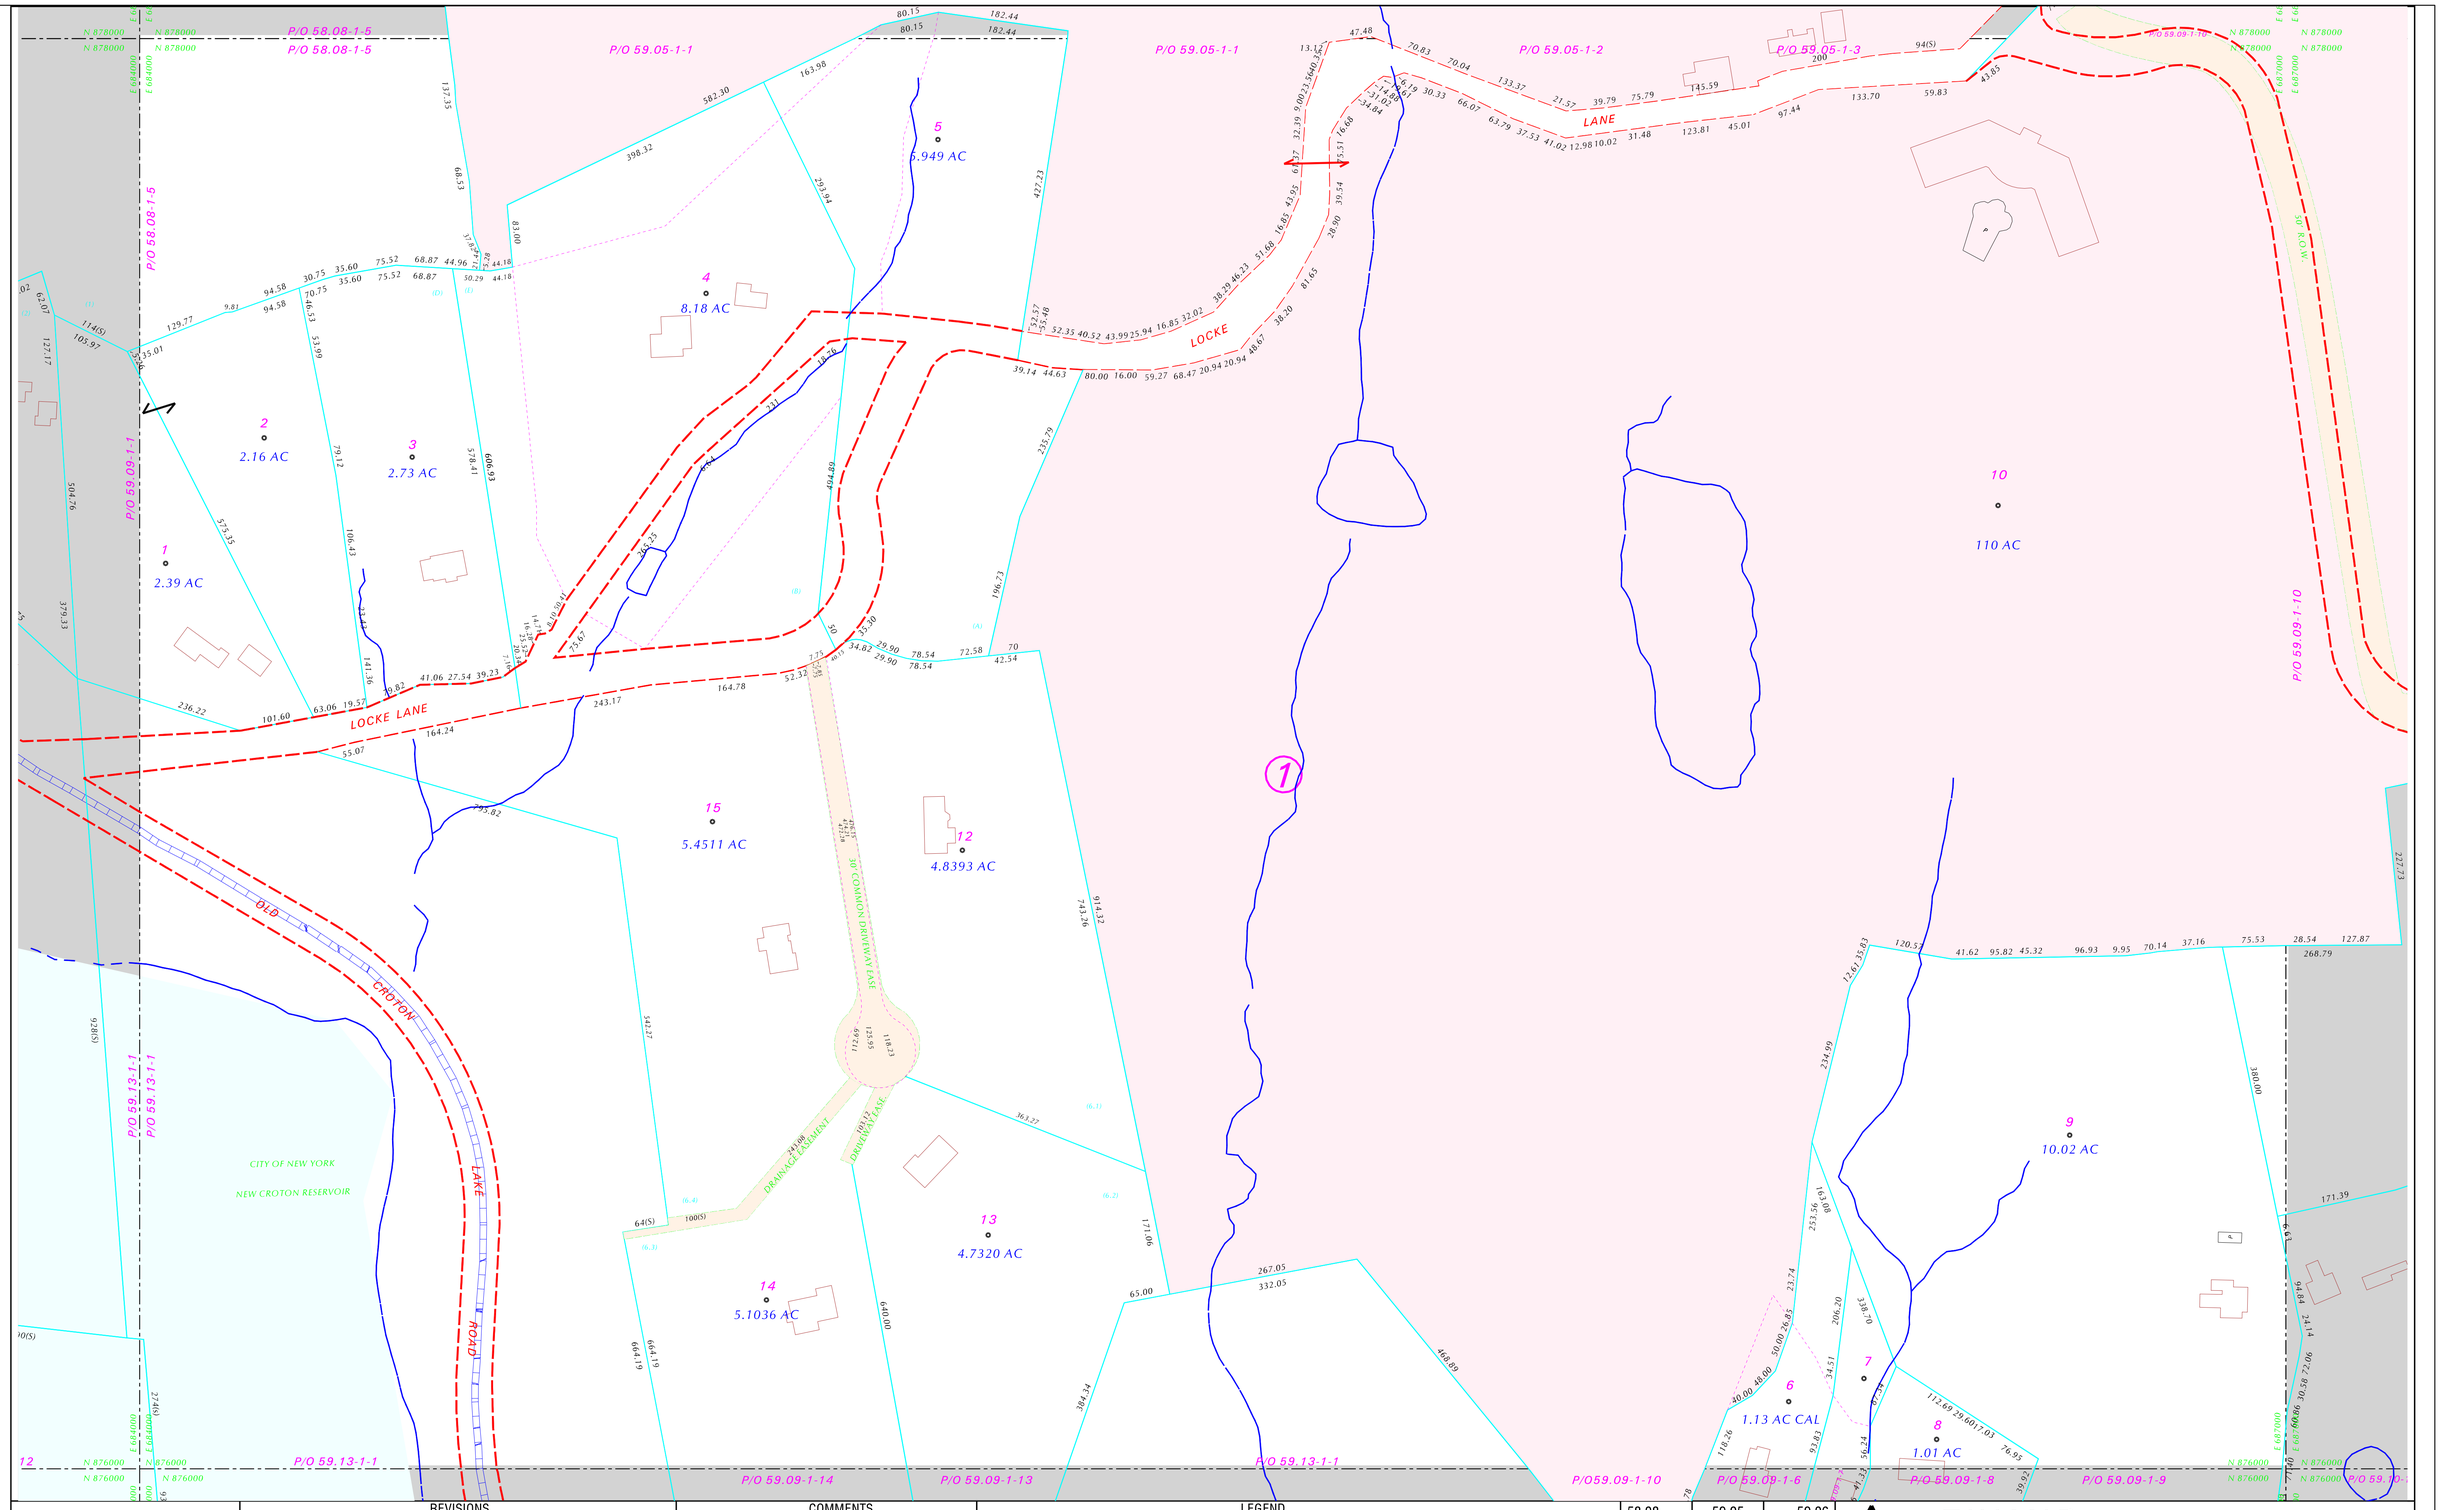

FOR ASSESSMENT PURPOSES ONLY NOT TO BE USED FOR CONVEYANCES PREPARED BY JAMES W. SEWALL COMPANY UPDATED by TOWN OF YORKTOWN	REVISIONS		COMMENTS
	VERSION 2 - September 2005		
	VERSION 3 - September 2006		FIRE, PARKS, SCHOOL, SEWER & WATER DISTRICTS ON SEPARATE MAPS
	VERSION 4 - November 2007		
	VERSION 5 - December 2008		FROM AERIAL PHOTOGRAPHY "P"=POOL, Bldg. Footprints=Brown, Dams=Orange
	VERSION 7 - September 2010		
	VERSION 8 - January 2012		
	VERSION 9 - JULY 2013		DIMENSIONS: DIM = 100.00, DEED = 100(D), SCALED = 100(S)

LEGEND					
BLOCK NUMBER	4	SPLIT PARCELS, SAME ACCOUNT#		WETLANDS SYMBOL	
TOWN & COUNTY LINE		CONTINUOUS OWNERSHIP PARCELS		DEVELOPER'S LOT NUMBER	(5)
TOWN LINE		ROADS - R.O.W.		ROADS - STATE LANES	
ORIGINAL LOT LINE		STREAM/WATER LINE		AQUEDUCTS	
BLOCK LIMIT LINE		ROAD - LIMITED ACCESS		PARCEL AREA	2.34 AC
PROPERTY LINE		ROAD PRIVATE/MAPPED ROW		VISUAL CENTROID	
EASEMENT		MAP (SECTION) BOUNDARY		PARCEL NUMBER	72

58.08	59.05	59.06
58.12	59.09	59.10
58.16	59.13	59.14

GRID NORTH

TAX MAP

TOWN OF YORKTOWN
WESTCHESTER COUNTY, NEW YORK

MAP 59.09
SCALE 1" = 100'
100 0 100
DATE OF AERIAL PHOTOGRAPHY 3-31-88 DATE OF MAP 07/24/13
NY STATE PLANE COORDINATES ARE NAD83 IN FEET