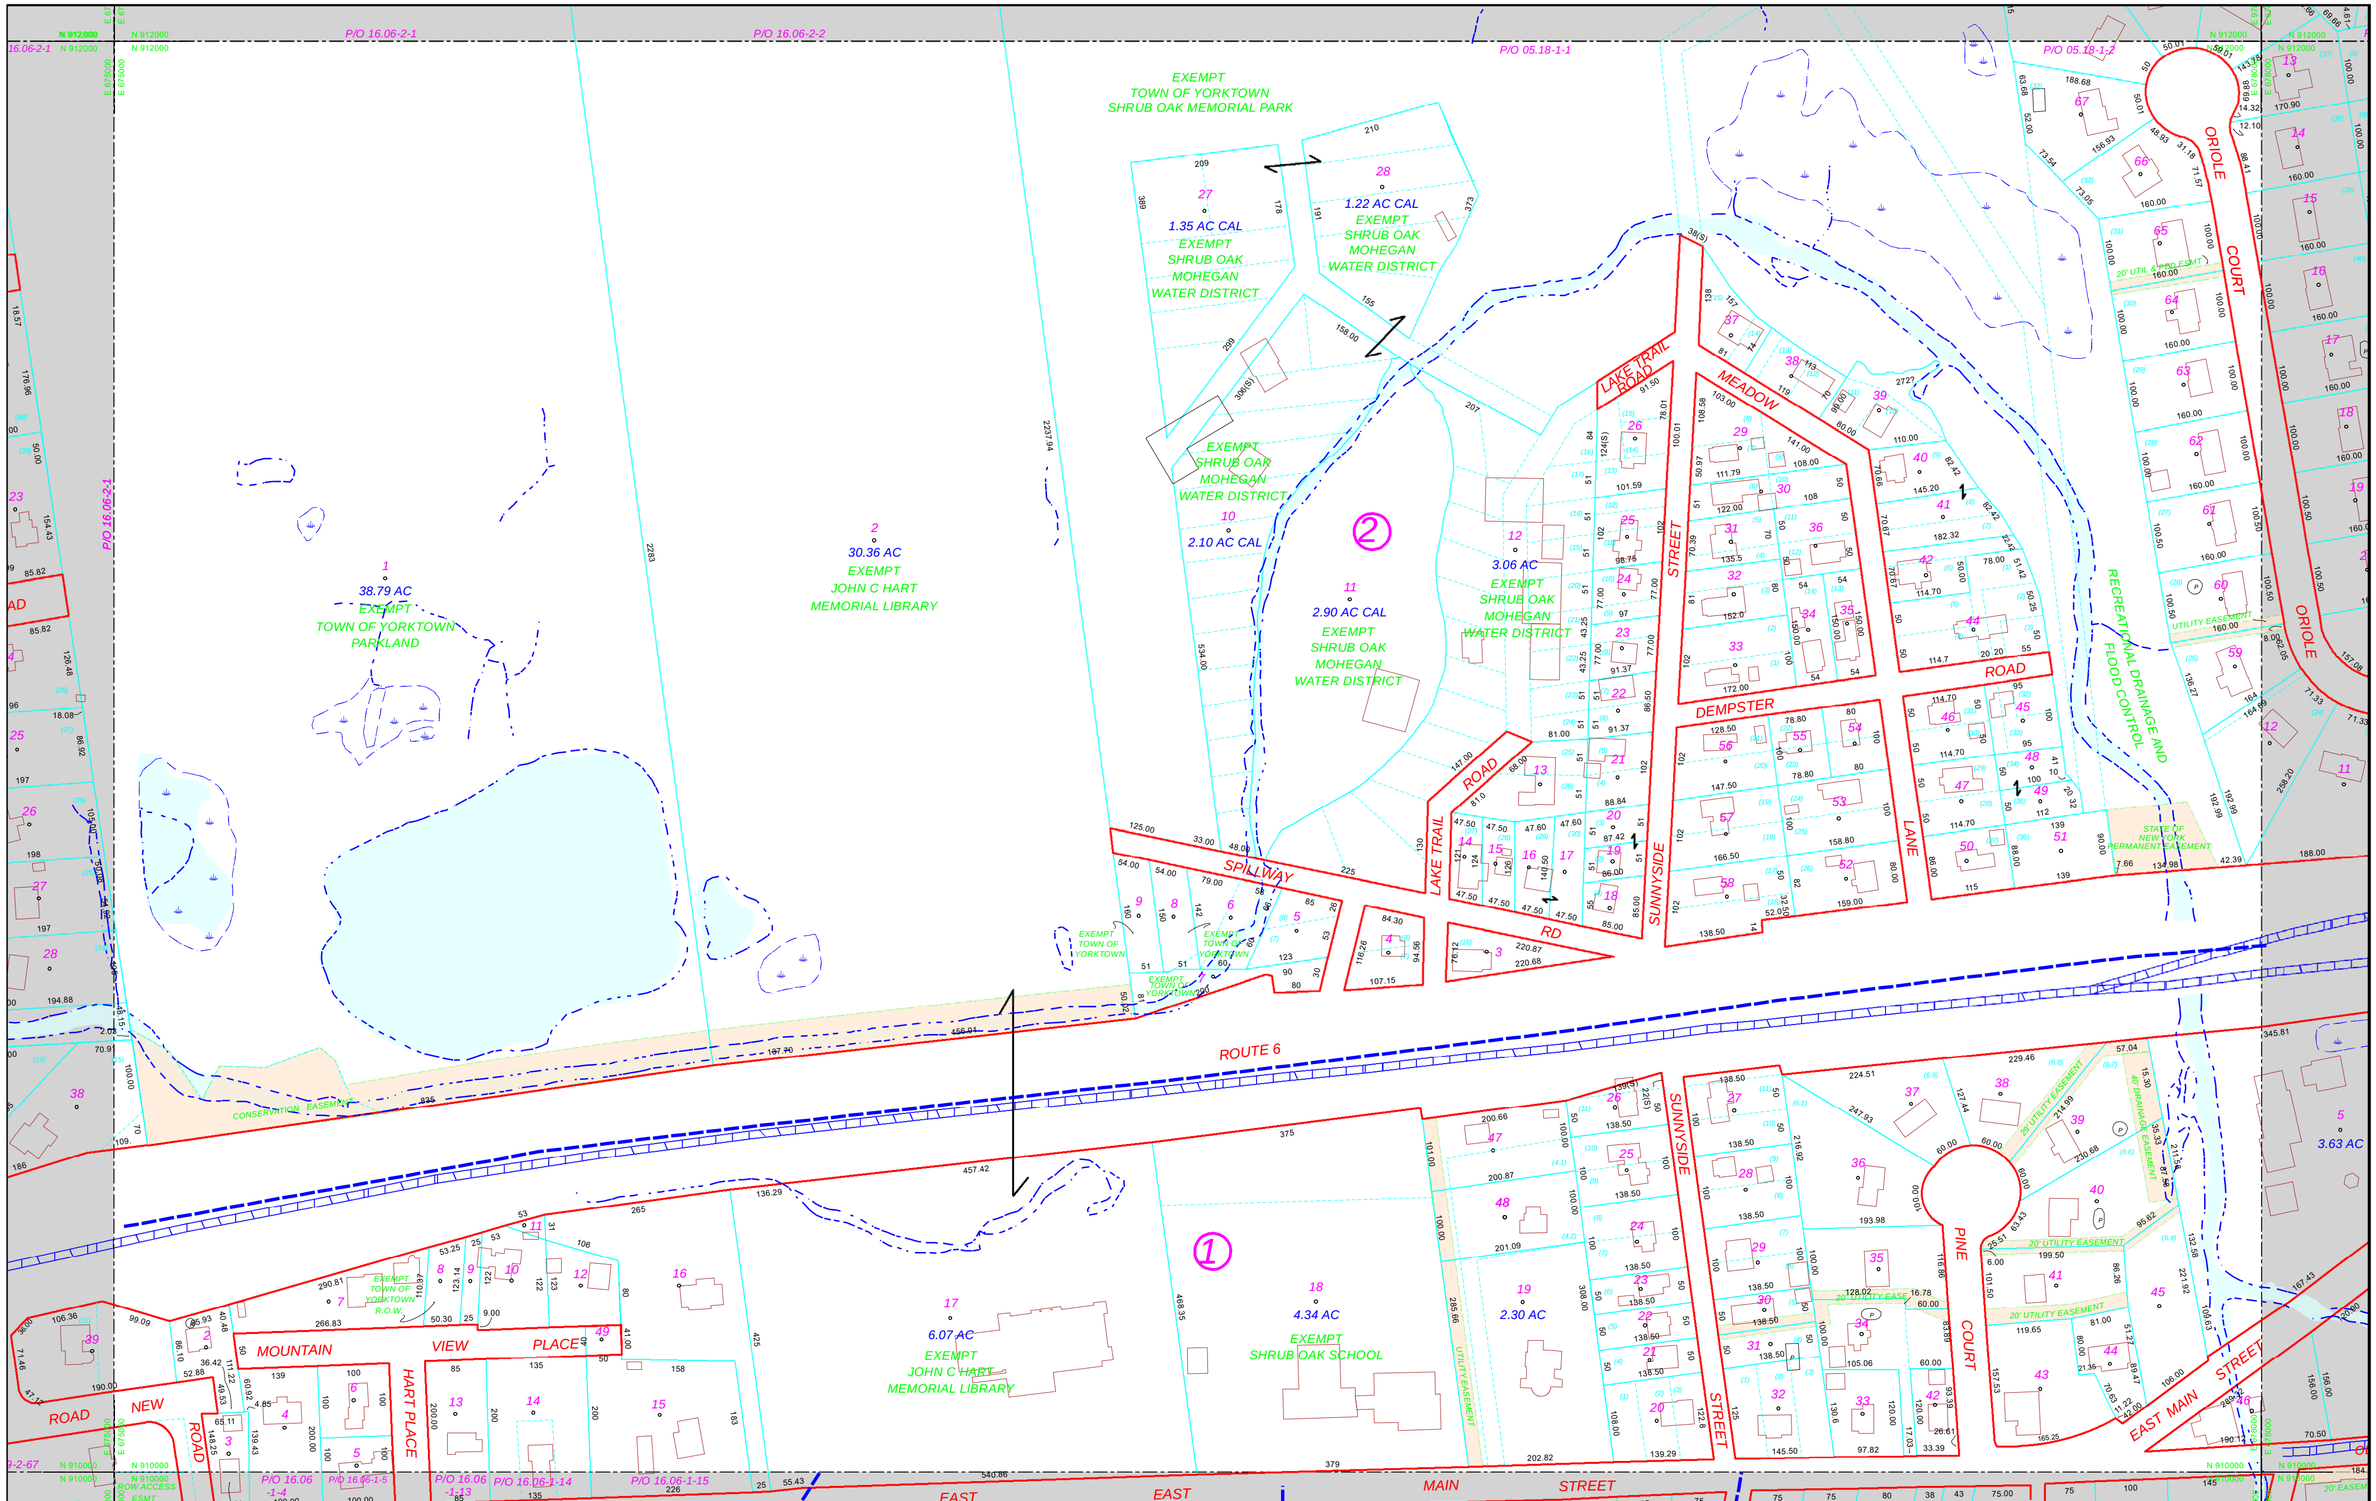

FOR ASSESSMENT PURPOSES ONLY
NOT TO BE USED FOR CONVEYANCES

PREPARED BY

LiRo GIS, Inc.
A LiRo Group Company

REVISIONS		COMMENTS
Version 4 - November 2007	Version 12 - April 2017	
Version 5 - December 2008	Version 13 - May 2017	Fire, Parks, School, Sewer & Water Districts on seperate maps
Version 7 - September 2010	Version 14 - June 2017	
Version 8 - January 2012	Version 15 - December 2017	P/O - Part of this Parcel on Adjacent Map
Version 9 - July 2013	Version 16 - April 2018	From aerial photography: "P"=Pool, Bldg. Footprints = Brown, Dams=Orange
Version 10 - October 2014	Version 17 - January 2020	
Version 11 - April 2016	Version 18 - January 2022	Dimensions: DIM = 100.00, DEED = 100(D), SCALED = 100(S)

LEGEND

RAILROAD		DAM	
BLOCK NUMBER	2	WETLANDS SYMBOL	
TOWN & COUNY LINE	SPLIT PARCELS, SAME ACCOUNT #	DEVELOPER'S LOT NUMBER	(5)
TOWN LINE	CONTINUOUS OWNERSHIP PARCELS	ROAD - STATE LANES	
ORIGINAL LOT LINE	ROAD - R.O.W.	AQUEDUCTS	
BLOCK LIMIT LINE	STREAM / WATER LINE	PARCEL AREA	2.34 AC
PROPERTY LINE	ROAD - LIMITED ACCESS	VISUAL CENTROID	
EASEMENT	ROAD PRIVATE/MAPPED ROW	PARCEL NUMBER	72
	MAP (SECTION) BOUNDARY		

5.17	5.18	5.19
16.05	16.06	16.07
16.09	16.10	16.11

GRID NORTH

TAX MAP

TOWN OF YORKTOWN
WESTCHESTER COUNTY, NEW YORK

MAP 16.06

0 50 100 150 200 Feet

PRINT DATE OF MAP 12/11/2023

DATE OF AERIAL PHOTOGRAPHY: SPRING, 2013 NY STATE PLANE COORDINATES EAST ZONE, NAD83, US FEET