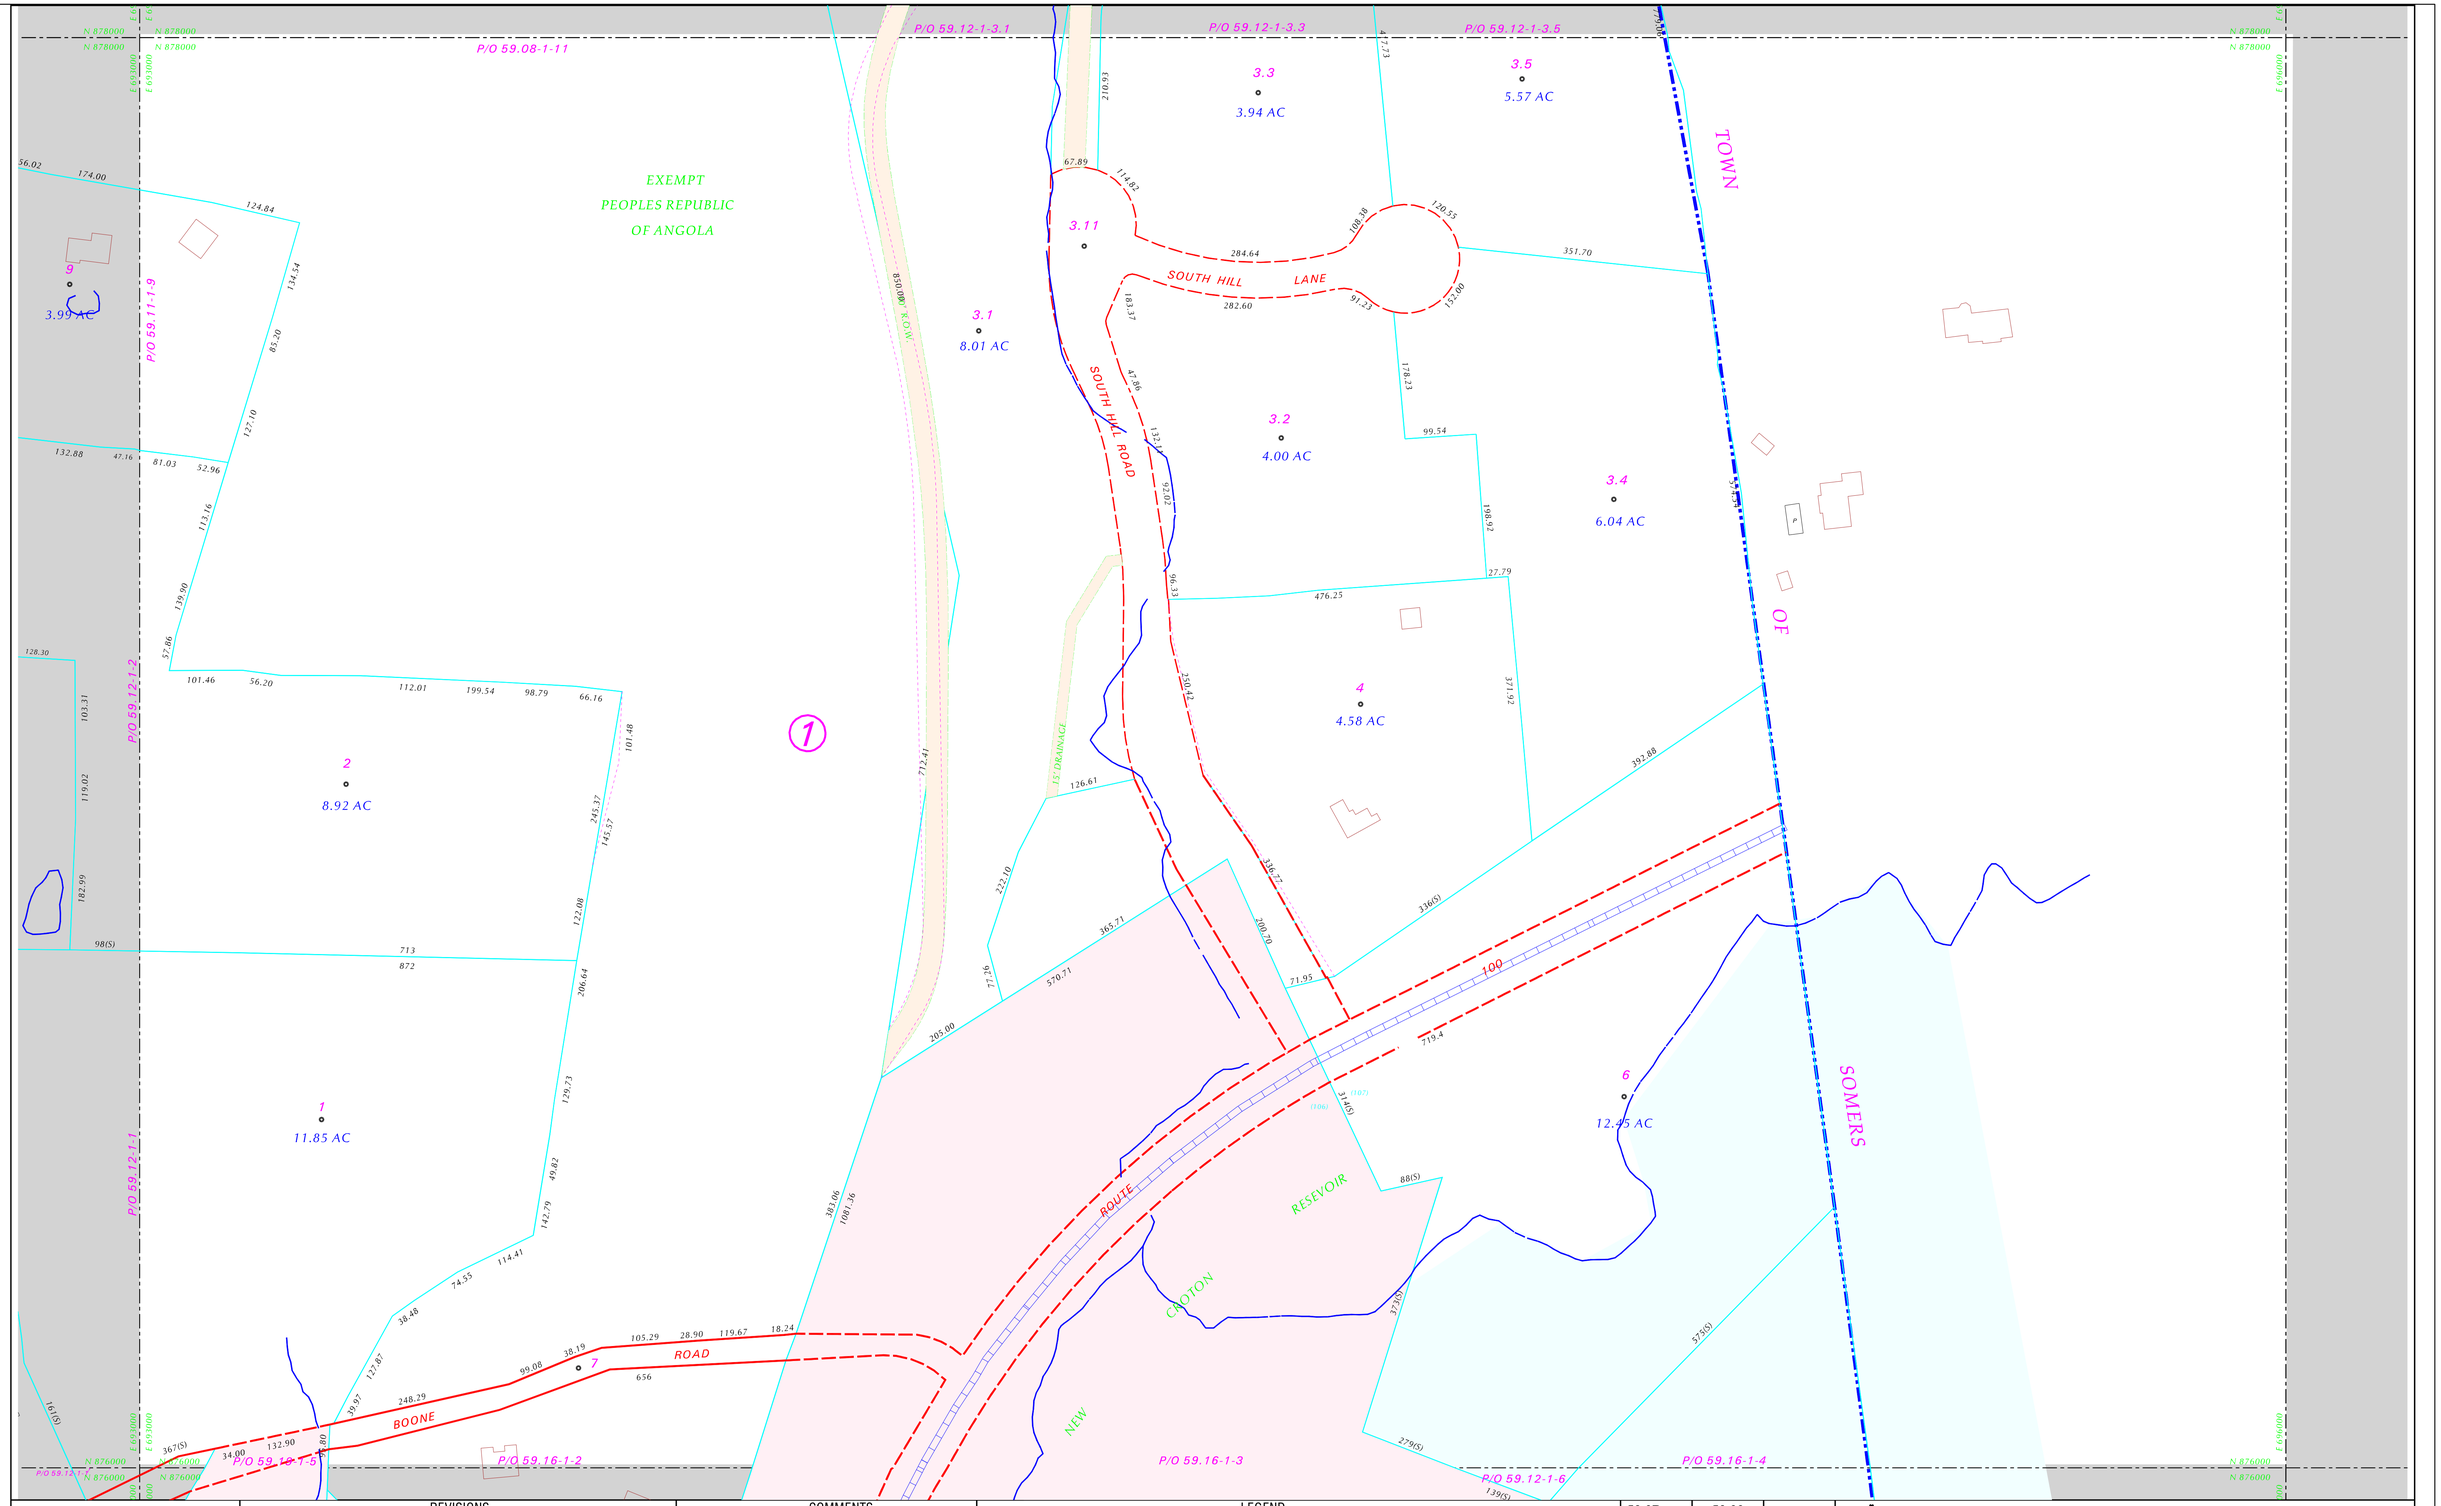

FOR ASSESSMENT PURPOSES ONLY
NOT TO BE USED FOR CONVEYANCES
PREPARED BY
JAMES W. SEWALL COMPANY
UPDATED by TOWN OF YORKTOWN

REVISIONS
VERSION 2 - September 2005
VERSION 3 - September 2006
VERSION 4 - November 2007
VERSION 5 - December 2008
VERSION 7 - September 2010
VERSION 8 - January 2012
VERSION 9 - JULY 2013

COMMENTS

FIRE, PARKS, SCHOOL, SEWER & WATER DISTRICTS ON SEPARATE MAPS

FROM AERIAL PHOTOGRAPHY "P"=POOL, Bldg. Footprints=Brown, Dams=Orange

DIMENSIONS: DIM = 100.00, DEED = 100(D), SCALED = 100(S)

LEGEND

BLOCK NUMBER	SPLIT PARCELS, SAME ACCOUNT#	WETLANDS SYMBOL
TOWN & COUNTY LINE	CONTINUOUS OWNERSHIP PARCELS	DEVELOPER'S LOT NUMBER (5)
TOWN LINE	ROADS - R.O.W.	ROADS - STATE LANES
ORIGINAL LOT LINE	STREAM/WATER LINE	AQUEDUCTS
BLOCK LIMIT LINE	ROAD - LIMITED ACCESS	PARCEL AREA 2.34 AC
PROPERTY LINE	ROAD PRIVATE/MAPPED ROW	VISUAL CENTROID
EASEMENT	MAP (SECTION) BOUNDARY	PARCEL NUMBER 72

59.07	59.08	
59.11	59.12	
59.15	59.16	

GRID NORTH

TAX MAP

TOWN OF YORKTOWN
WESTCHESTER COUNTY, NEW YORK

MAP 59.12
SCALE 1" = 100'
100 0 100
DATE OF AERIAL PHOTOGRAPHY 3-31-88 DATE OF MAP 07/24/13
NY STATE PLANE COORDINATES ARE NAD83 IN FEET