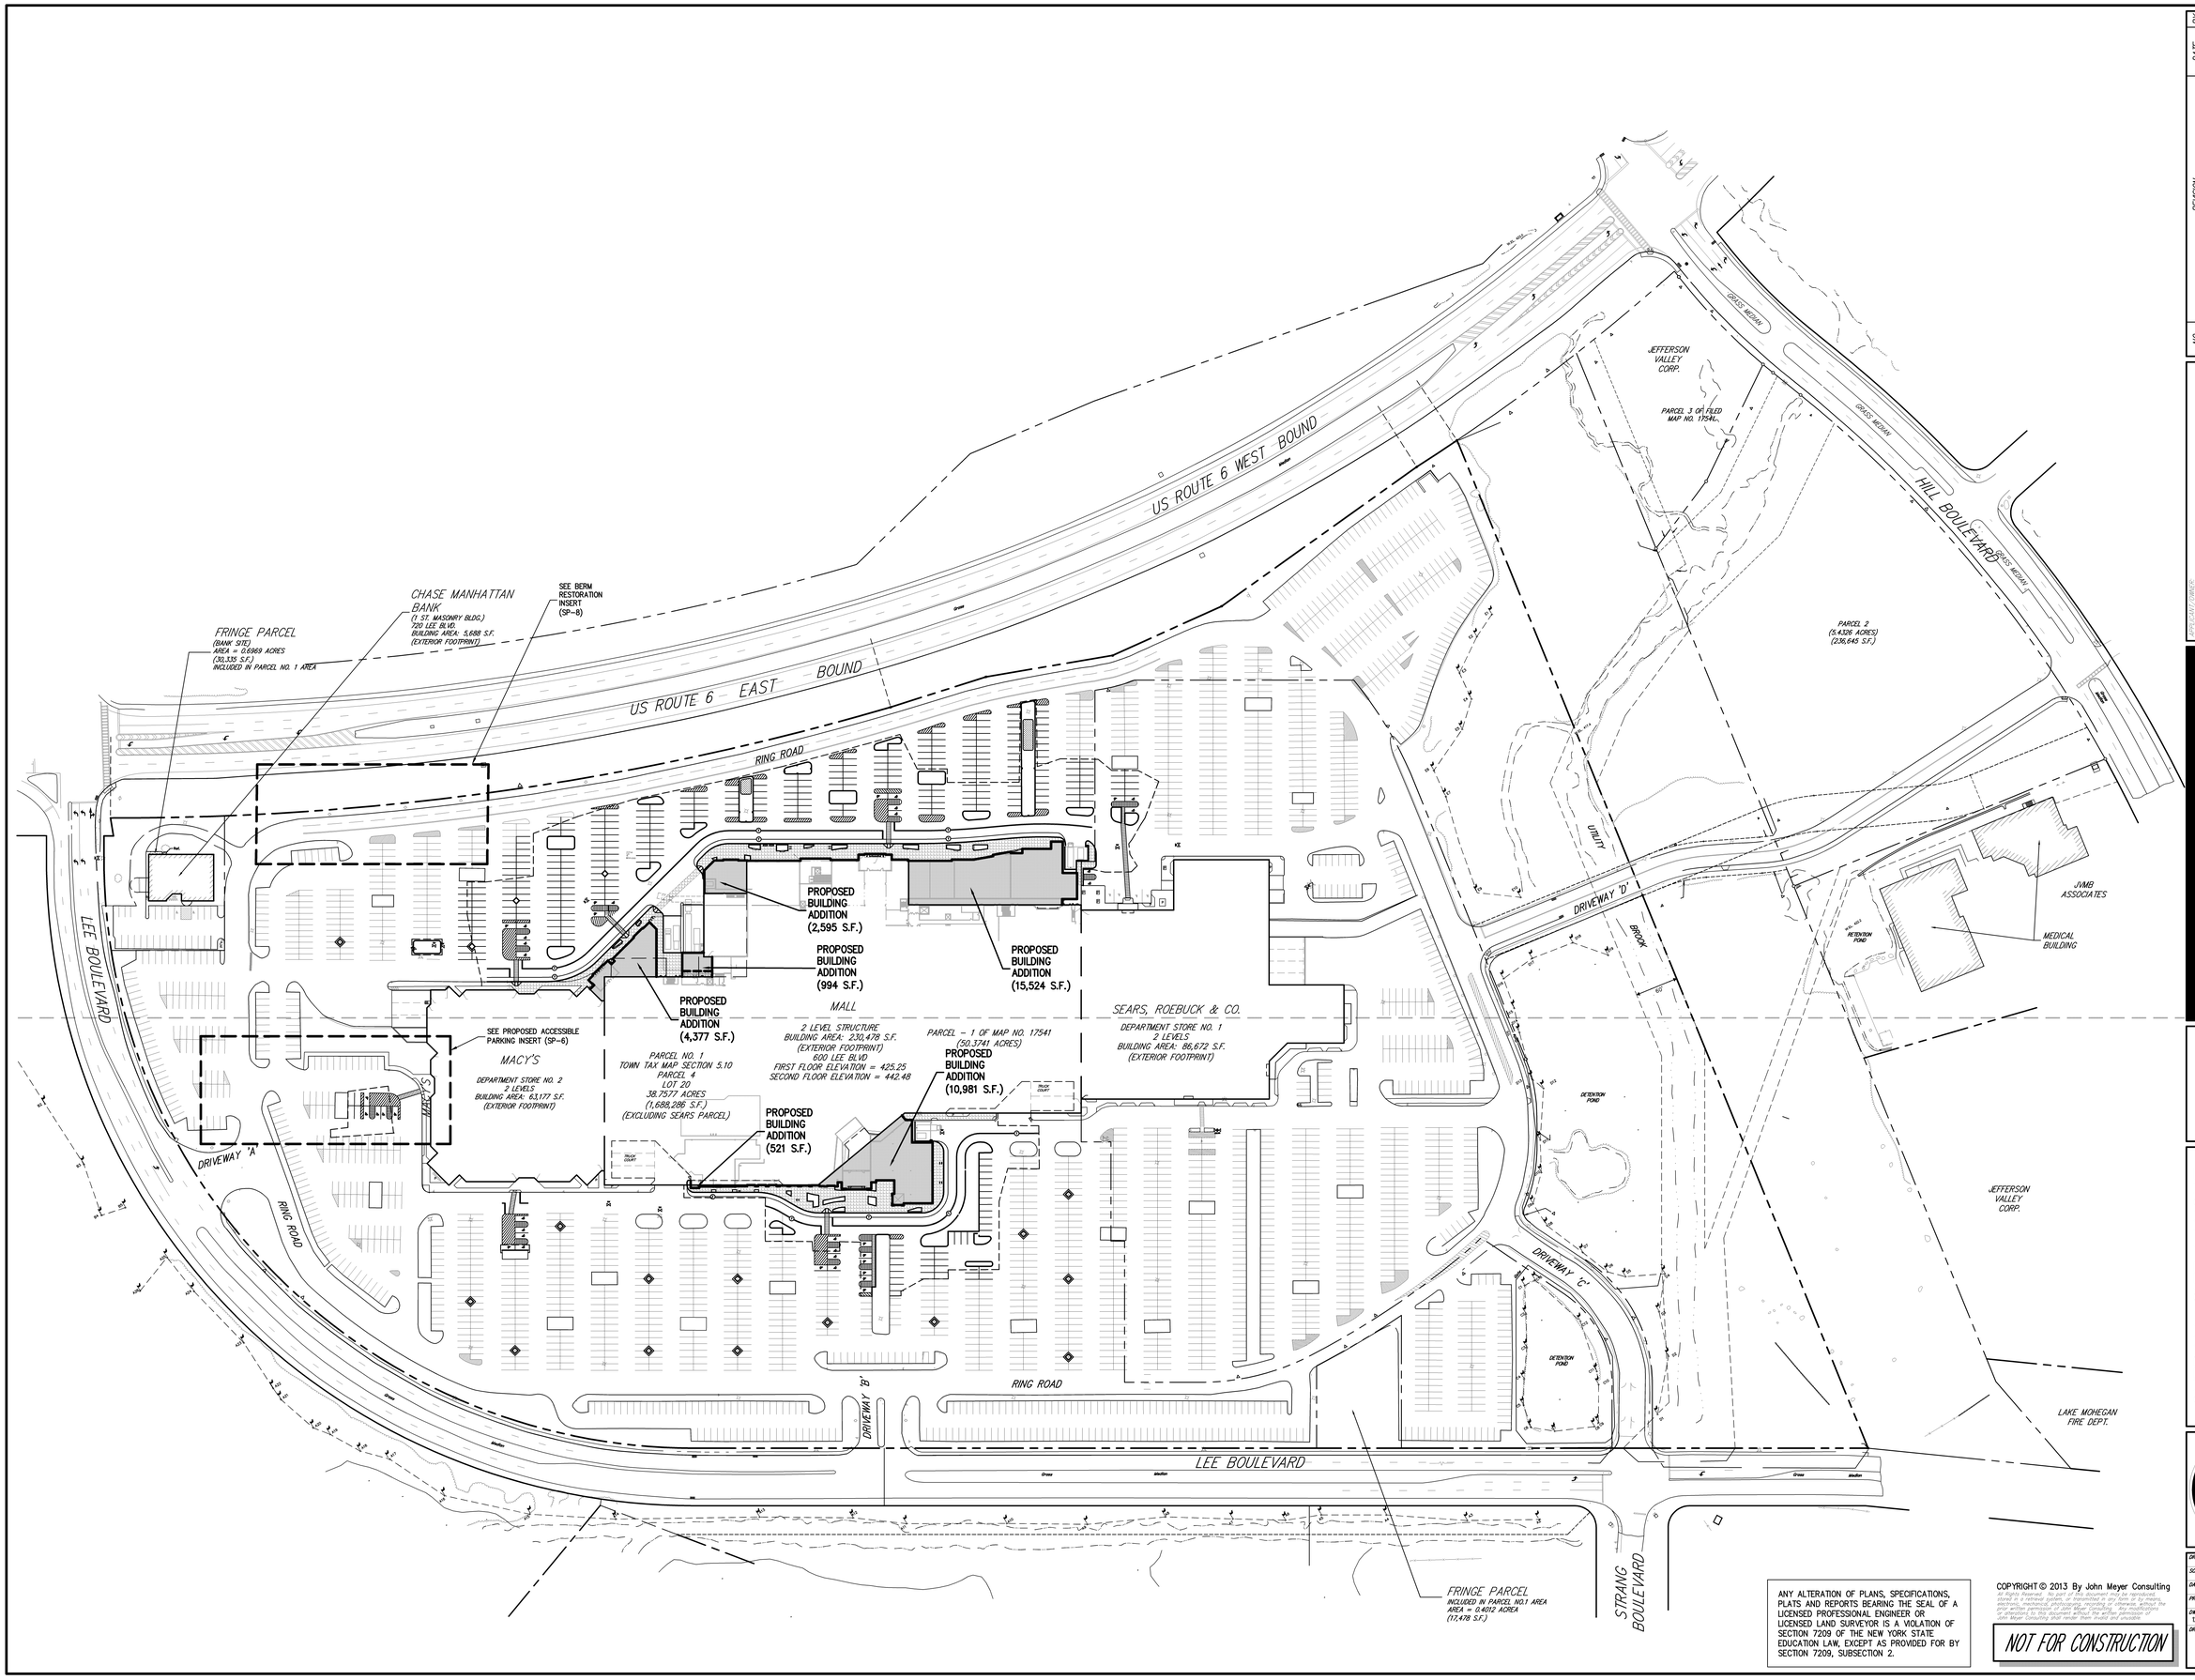

ANY ALTERATION OF PLANS, SPECIFICATIONS, PLATS AND REPORTS BEARING THE SEAL OF A LICENSED PROFESSIONAL ENGINEER OR LICENSED LAND SURVEYOR IS A VIOLATION OF SECTION 7209 OF THE NEW YORK STATE EDUCATION LAW, EXCEPT AS PROVIDED FOR BY SECTION 7209, SUBSECTION 2.

COPYRIGHT © 2013 By John Meyer Consulting
All Rights Reserved. No part of this document may be reproduced, stored in a retrieval system, or transmitted in any form or by means, electronic, mechanical, photocopying, recording or otherwise, without the prior written permission of John Meyer Consulting. Any modifications or alterations to this document without the written permission of John Meyer Consulting shall render them invalid and unusable.

NOT FOR CONSTRUCTION

NO.	REVISION	DATE	BY

Previous Editions Obsolete

APPLICANT/OWNER:

JEFFERSON VALLEY MALL L.P.
650 LEE BOULEVARD
TOWN OF YORKTOWN, NEW YORK

JMC
JOHN MEYER CONSULTING, PC
120 Bedford Road
Armonk, NY 10504
voice 914.273.5225 • fax 914.273.2102
www.johnmeyerconsulting.com

OVERALL SITE LAYOUT PLAN

JEFFERSON VALLEY MALL
650 LEE BOULEVARD
TOWN OF YORKTOWN, NEW YORK

DRAWN: RB	APPROVED: JS		
SCALE: 1" = 80'			
DATE: 08/29/2013			
PROJECT No: 12101			
DWG: 12101-LAYOUT	TAB: OVERALL	SCR: LAYOUT	
DRAWING No: SP-5			